



WAREHOUSE BUILDING
7,745 SF

TOWER BUILDING
17,532 SF, 4 STORIES

DECO BUILDING
10,932 SF



VIEW FROM E. 6TH ST. LOOKING SOUTHEAST

PROJECT DESCRIPTION

Benjamin Supply Redevelopment | 440 N. 7th Avenue

Project Description

The Benjamin Supply project is an adaptive reuse and revitalization of a historic three-building commercial complex in Downtown Tucson, consisting of the Deco showroom building, the four-story concrete tower, and the adjacent warehouse structure. Benjamin Supply has long occupied the Deco building as its primary showroom. This project expands showroom functions into the historic tower, activating all four levels while preserving its defining concrete structural grid and interior mushroom columns. The deteriorated non-structural infill panels at the tower will be replaced with a high-performance wall system that maintains the original structural rhythm while clearly distinguishing new materials from historic construction. The warehouse building will be rehabilitated through removal of non-historic 1990s façade alterations, restoring the original brick exterior and divided-light windows. The space will be leased to complementary design-oriented businesses, creating a cohesive design center environment that supports Downtown commercial vitality. No additional square footage, height, or building footprint is proposed. Improvements include façade repair and restoration, parking lot reconfiguration to current standards, enhanced pedestrian circulation, added landscaping and shade, and upgraded lighting. The project emphasizes preservation, safety, long-term sustainability, and activation of underutilized historic space. The redevelopment honors the historic character of the property while positioning it for continued economic and community relevance in Downtown Tucson.

RNA DESIGN COMPLIANCE NARRATIVE

1. SCALE AND DEVELOPMENT TRANSITION

RNA Standard:

Proposed development shall respect the scale of adjacent properties and provide an orderly transition to differing scales.

Project Response:

No increase in building height, massing, or footprint is proposed. The Deco building, tower, and warehouse structures remain at their existing heights and volumes. The project preserves the established urban form and respects the scale of surrounding Downtown development.

The four-story tower, while being adaptively reused, retains its original structural frame and massing. No vertical or horizontal expansion is proposed. As such, the project maintains consistency with the established development pattern and does not introduce new scale impacts.

2. SETBACKS

RNA Standard:

New construction must be consistent with prevailing setbacks.

Project Response:

No changes to existing setbacks are proposed. All buildings remain in their current footprint and maintain established street edges. The historic relationship of the buildings to the public sidewalk is preserved.

3. SCALE-DEFINING ARCHITECTURAL ELEMENTS

RNA Standard:

New construction shall provide scale-defining architectural elements at the first two floor levels.

Project Response:

Although no new construction is proposed, the project enhances architectural definition at the pedestrian level by:

- Restoring façade elements on the Deco building
- Removing non-historic façade treatments on the warehouse to reveal original brick and divided-light windows
- Introducing glazing at the tower's northeast stair location to reveal interior mushroom columns
- These improvements reinforce architectural articulation and visual interest at the first two levels while preserving historic character.

RNA DESIGN COMPLIANCE NARRATIVE

4. GROUND FLOOR ACTIVATION

RNA Standard:

Commercial frontage shall provide increased floor-to-floor height and visible activity, with a minimum of 50% transparency at ground level.

Project Response:

The Deco building remains the primary public entry and showroom space. The tower's conversion to showroom use introduces active commercial use to all four levels.

The proposed glazing at the tower stair enhances visibility into the building. The ground level visibility is maintained.

The proposed warehouse remodel brings the building into compliance with more than 50% transparency at ground level.

5. FAÇADE ARTICULATION

RNA Standard:

A façade plane may not exceed 50 feet without articulation.

Project Response:

All buildings already contain architectural articulation through structural grids, brick detailing, window openings, and façade rhythms.

The tower's expressed concrete structural grid provides strong vertical and horizontal articulation. The removal of failing infill panels will retain this grid expression while inserting compatible contemporary materials.

The warehouse restoration reintroduces original brick detailing and divided-light windows, reinforcing façade rhythm.

6. PEDESTRIAN-SCALED LIGHTING

RNA Standard:

Façade design shall include pedestrian-scaled, glare-controlled exterior lighting.

Project Response:

Exterior lighting will be pedestrian-scaled, down-shielded, and glare-controlled. Existing lighting will be maintained at Deco building entry, Tower Entry and introduced at the new entries on the warehouse building.

The intent is to enhance safety and visibility while respecting Downtown's historic character.

RNA DESIGN COMPLIANCE NARRATIVE

7. VISIBLE AND HIGHLIGHTED ENTRANCES

RNA Standard:

Front doors shall be visible from the street and visually highlighted.

Project Response:

The Deco building continues to function as the primary public entrance and remains directly visible from the public sidewalk.

Enhanced lighting and improved pedestrian circulation will reinforce entry visibility. No entrances are relocated away from the street frontage.

8. HISTORIC CONTEXT

RNA Standard:

Exterior modifications shall complement the historic context and respect architectural integrity.

Project Response:

The project emphasizes preservation and restoration:

- Repairing and repainting the Deco façade
- Removing non-historic warehouse façade elements
- Retaining the tower's structural frame

New tower infill panels are clearly differentiated yet compatible in scale and proportion. No conjectural historic elements are introduced.

9. HEAT AND GLARE MITIGATION

RNA Standard:

Development shall shield adjacent properties and public areas from reflected heat and glare.

Project Response:

The proposed tower infill materials are matte-finish metal cladding designed to minimize glare. Glazing will be high-performance, low-reflectivity glass. Landscaping additions will further reduce heat island effects.

RNA DESIGN COMPLIANCE NARRATIVE

10. PARKING DESIGN

RNA Standard:

Safe and adequate vehicular parking areas designed to minimize pedestrian conflicts shall be provided.

Project Response:

The existing deteriorated parking lot will be formalized and upgraded to current standards. Improvements include:

- Clearly defined parking stalls
- Landscaped islands
- Improved pedestrian pathways
- Enhanced circulation patterns

These upgrades reduce conflicts between vehicles and pedestrians and improve overall safety.

11. SHADE FOR PEDESTRIANS

RNA Standard:

Adequate shade shall be provided for sidewalks and pedestrian pathways.

Project Response:

The project introduces additional landscaping and shade trees along pedestrian pathways and within the parking lot. These improvements enhance comfort and reinforce Downtown's walkable environment.

12. COLOR PALETTE

RNA Standard:

Colors may conform to Downtown context or be used expressively with rationale.

Project Response:

The Deco building will be repainted in a color palette consistent with its historic character and the Downtown context.

The tower's contemporary infill will use restrained, compatible materials that contrast subtly with the original concrete frame, clearly distinguishing new from historic without introducing discordant colors.

RNA DESIGN COMPLIANCE NARRATIVE

13. MATERIALS

RNA Standard:

New development shall use materials that relate to the traditional Downtown context.

Project Response:

Materials include:

- Repaired stucco
- Original brick restoration
- Preserved concrete structural frame
- Contemporary metal infill panels that respect existing grid proportions

The project balances traditional materials with compatible contemporary elements.

14. 24-HOUR ACTIVITY / MIXED USE

RNA Standard:

A mixture of retail, office, and residential uses is encouraged.

Project Response:

The project expands commercial activity by:

- Activating all four floors of the tower
- Introducing complementary design-oriented tenants in the warehouse
- Maintaining active showroom use in the Deco building

While residential use is not proposed, the project increases daytime and early evening commercial activity and strengthens Downtown's economic vitality.

RNA DESIGN COMPLIANCE NARRATIVE

15. PRIMARY ENTRIES FROM SIDEWALK

RNA Standard:

Primary public entries shall be accessed directly from a sidewalk.

Project Response:

The primary public entrance remains directly accessed from the public sidewalk along the street frontage. Pedestrian entry to the Deco building shall be encouraged by extending the entry to the sidewalk.

Pedestrian circulation improvements further strengthen the connection between public sidewalk and interior commercial space.

SECRETARY OF THE INTERIOR'S STANDARDS FOR REHABILITATION HISTORIC COMPLIANCE NARRATIVE

STANDARD 1

A property shall be used for its historic purpose or be placed in a new use that requires minimal change to the defining characteristics of the building and its site and environment.

Project Response:

The project maintains the commercial character of the Benjamin Supply complex. The Deco building continues to serve as the primary showroom and public entry. The four-story tower, historically used for storage, is being adaptively reused as showroom space, a compatible commercial function that does not require alteration of the building's structural framework, massing, or site configuration. No additions are proposed, and no changes to building footprint or height occur. The new use activates the structure while preserving its defining architectural characteristics and its role within the Downtown historic context.

STANDARD 2

The historic character of a property shall be retained and preserved.

Project Response:

The defining characteristics of the complex — including the Art Deco façade of the showroom building, the concrete structural grid and mushroom columns of the tower, and the original brick massing of the warehouse — are being retained and preserved.

The Deco building façade will undergo limited repair of deteriorated window moldings and localized stucco repair, followed by repainting consistent with its historic character.

The tower's primary character-defining feature — its expressed concrete structural grid — remains intact. The removal of failing ceramic block infill panels is necessary for safety and stabilization; however, the structural frame that defines the tower's historic identity remains unchanged.

The warehouse building will have non-historic 1990s stucco ornamentation removed to restore the original brick façade and divided-light window configuration, thereby strengthening the historic character of the property.

STANDARD 3

Changes that create a false sense of historical development shall not be undertaken.

Project Response:

The project does not introduce conjectural historic elements or replicate architectural features from other structures. New infill panels at the tower will be differentiated from the historic structure through contemporary metal cladding while maintaining the original structural grid expression.

The intent is not to recreate the historic ceramic block infill, but to clearly distinguish new from original construction in a manner consistent with preservation best practices.

SECRETARY OF THE INTERIOR'S STANDARDS FOR REHABILITATION HISTORIC COMPLIANCE NARRATIVE

STANDARD 4

Changes that have acquired historic significance shall be retained and preserved.

Project Response:

There is no evidence that the 1990s façade modifications to the warehouse have acquired historic significance. Their removal restores the building closer to its earlier historic appearance and reinforces the district's architectural integrity. All original structural elements across the complex are retained.

STANDARD 5

Distinctive features, finishes, and construction techniques shall be preserved.

Project Response:

The project preserves:

- The concrete structural grid of the tower
- Interior concrete mushroom columns
- The Deco building's façade detailing
- The warehouse's original brick construction

The tower's interior mushroom columns will become more visible through proposed glazing at the northeast stair location, highlighting original construction techniques rather than obscuring them.

STANDARD 6

Deteriorated historic features shall be repaired rather than replaced where possible.

Project Response:

Where feasible, original materials are repaired in place. Deteriorated stucco and window moldings on the Deco building will be repaired rather than replaced wholesale.

The ceramic block infill at the tower has deteriorated beyond repair and presents safety concerns. Replacement is limited to the non-structural infill panels, while the historic concrete structural frame remains preserved. The new infill respects the original bay rhythm and proportions.

SECRETARY OF THE INTERIOR'S STANDARDS FOR REHABILITATION HISTORIC COMPLIANCE NARRATIVE

STANDARD 7

Chemical or physical treatments that cause damage shall not be used.

Project Response:

Cleaning and repair of historic materials will utilize the gentlest means possible. No abrasive sandblasting or destructive cleaning methods are proposed.

STANDARD 8

Significant archeological resources shall be protected and preserved.

Project Response:

The project involves no excavation beyond surface parking improvements. Should any archeological resources be encountered during site work, appropriate mitigation measures will be undertaken in accordance with applicable regulations.

STANDARD 9

New additions or exterior alterations shall not destroy historic materials and shall be differentiated yet compatible.

Project Response:

No additions are proposed. Exterior alterations are limited to:

- Replacement of failing tower infill panels
- Introduction of glazing at the northeast stair location
- Removal of non-historic warehouse façade treatments

The new tower infill panels are clearly differentiated from the original concrete frame while maintaining the historic massing, scale, and structural rhythm.

The glazing at the stair is inserted within the existing structural opening and does not alter the concrete frame. It enhances transparency and allows the historic mushroom columns to be visible from the public realm.

SECRETARY OF THE INTERIOR'S STANDARDS FOR REHABILITATION HISTORIC COMPLIANCE NARRATIVE


STANDARD 10

New work shall be reversible so that removal would not impair the historic property.

Project Response:

The proposed tower infill system is non-structural and attached within the existing concrete grid. If removed in the future, the essential structural form and integrity of the tower would remain intact.

Similarly, the glazing introduced at the stair occupies an existing opening and does not alter the structural framework, allowing future modification without damage to historic materials.

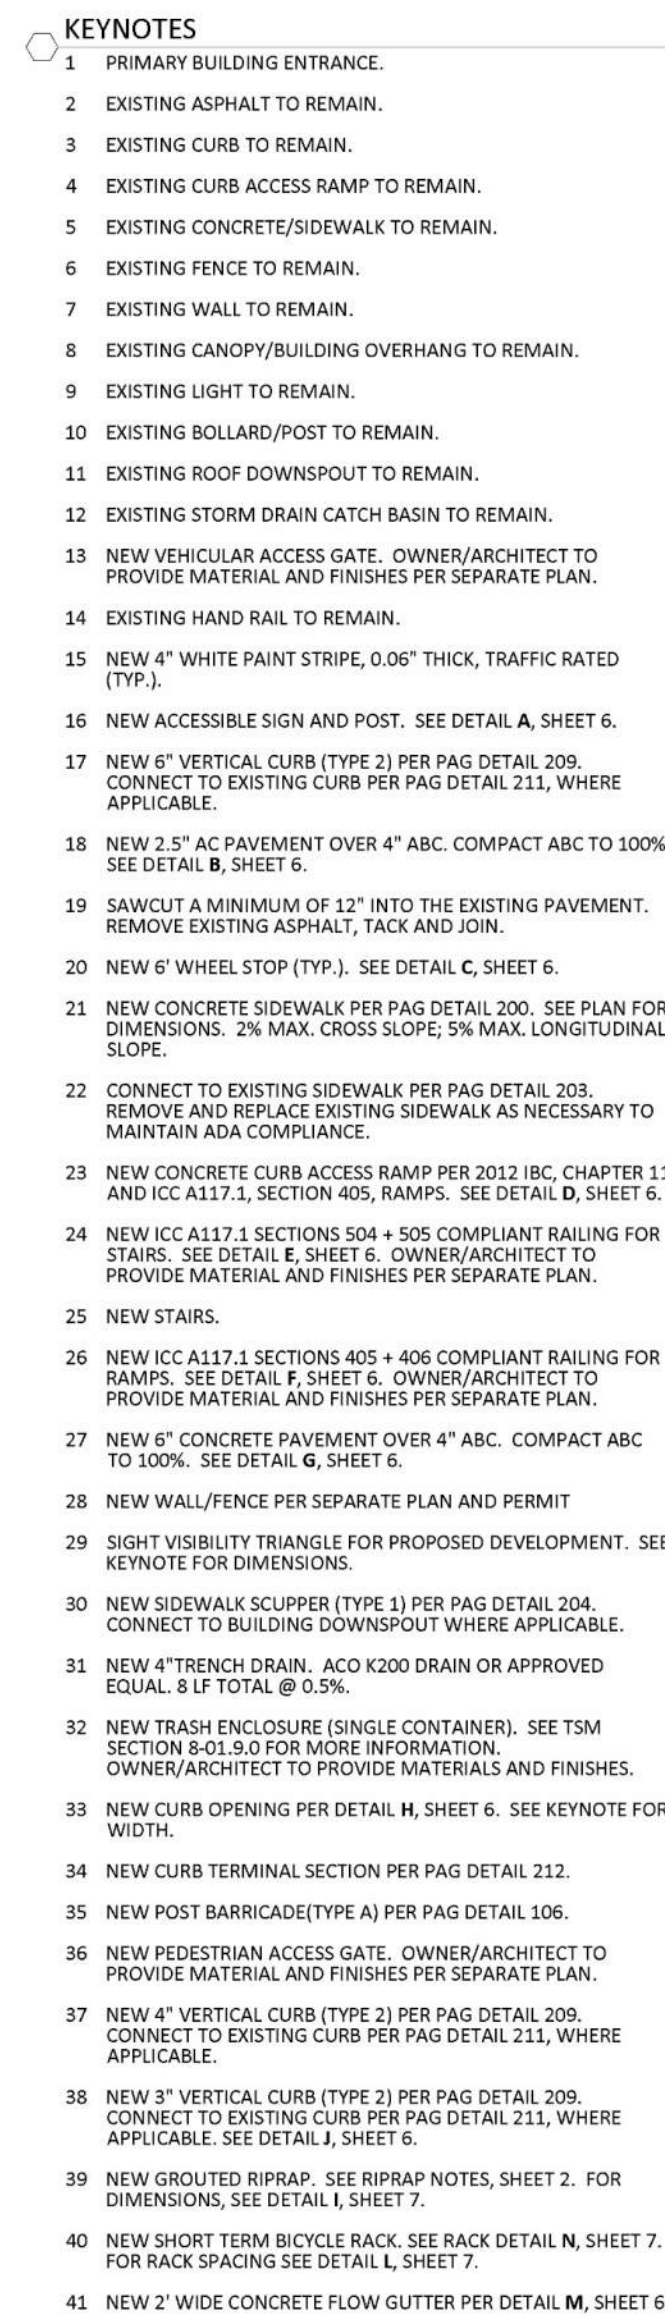


LINE TABLE		
LINE	BEARING	DISTANCE
L1	N 00°23'45" W	93.61'
L2	N 88°20'01" E	5.61'
L3	S 00°34'20" E	33.86'
L4	S 88°59'22" E	6.57'
L5	S 00°26'43" E	155.55'
L6	S 87°05'34" W	12.43'
L7	S 00°23'49" W	188.99'

CDRC Approved Development Package
G Neely
01/27/2026
 PLANNING & DEVELOPMENT SERVICES

☒ Site/Dev Plan	☐ SCZ
☐ Tentative Plat	☐ ERZ
☒ Grading	☐ HDZ
☐ SWPPP	☐ WASH
☒ FUP	☒ Other
☒ Revision # _____	

DEVELOPMENT PACKAGE BENJAMIN SUPPLY A PORTION OF LOTS 2, 3, 6, 7, 10 AND 11 OF BLOCK 70 AND LOTS 1, 4, 5 AND 8 OF BLOCK 71 OF "CITY OF TUCSON" BOOK 3 MAPS & PLATS, PAGE 71 WITHIN THE SW 1/4 OF SECTION 12, T.14S., R.13E., G.&S.R.M., CITY OF TUCSON, PIMA COUNTY, ARIZONA	 RICK	520-795-1000 rickengineering.com	3945 E FORT LOWELL RD #111 TUCSON, AZ 85712	 <i>Blake Junak</i>	NO. BY DATE REVISION
		SAN DIEGO ORANGE RIVERSIDE SACRAMENTO SAN LUIS OBISPO SANTA CLARITA PHOENIX TUCSON LAS VEGAS DENVER			
TD-DEV-0425-00121		PROJECT: ND-75549 DRAWN/DESIGNED BY: SR/KEC/LE DATE: 04/16/2025 CHECKED BY: BJJ		NO. BY DATE REVISION	

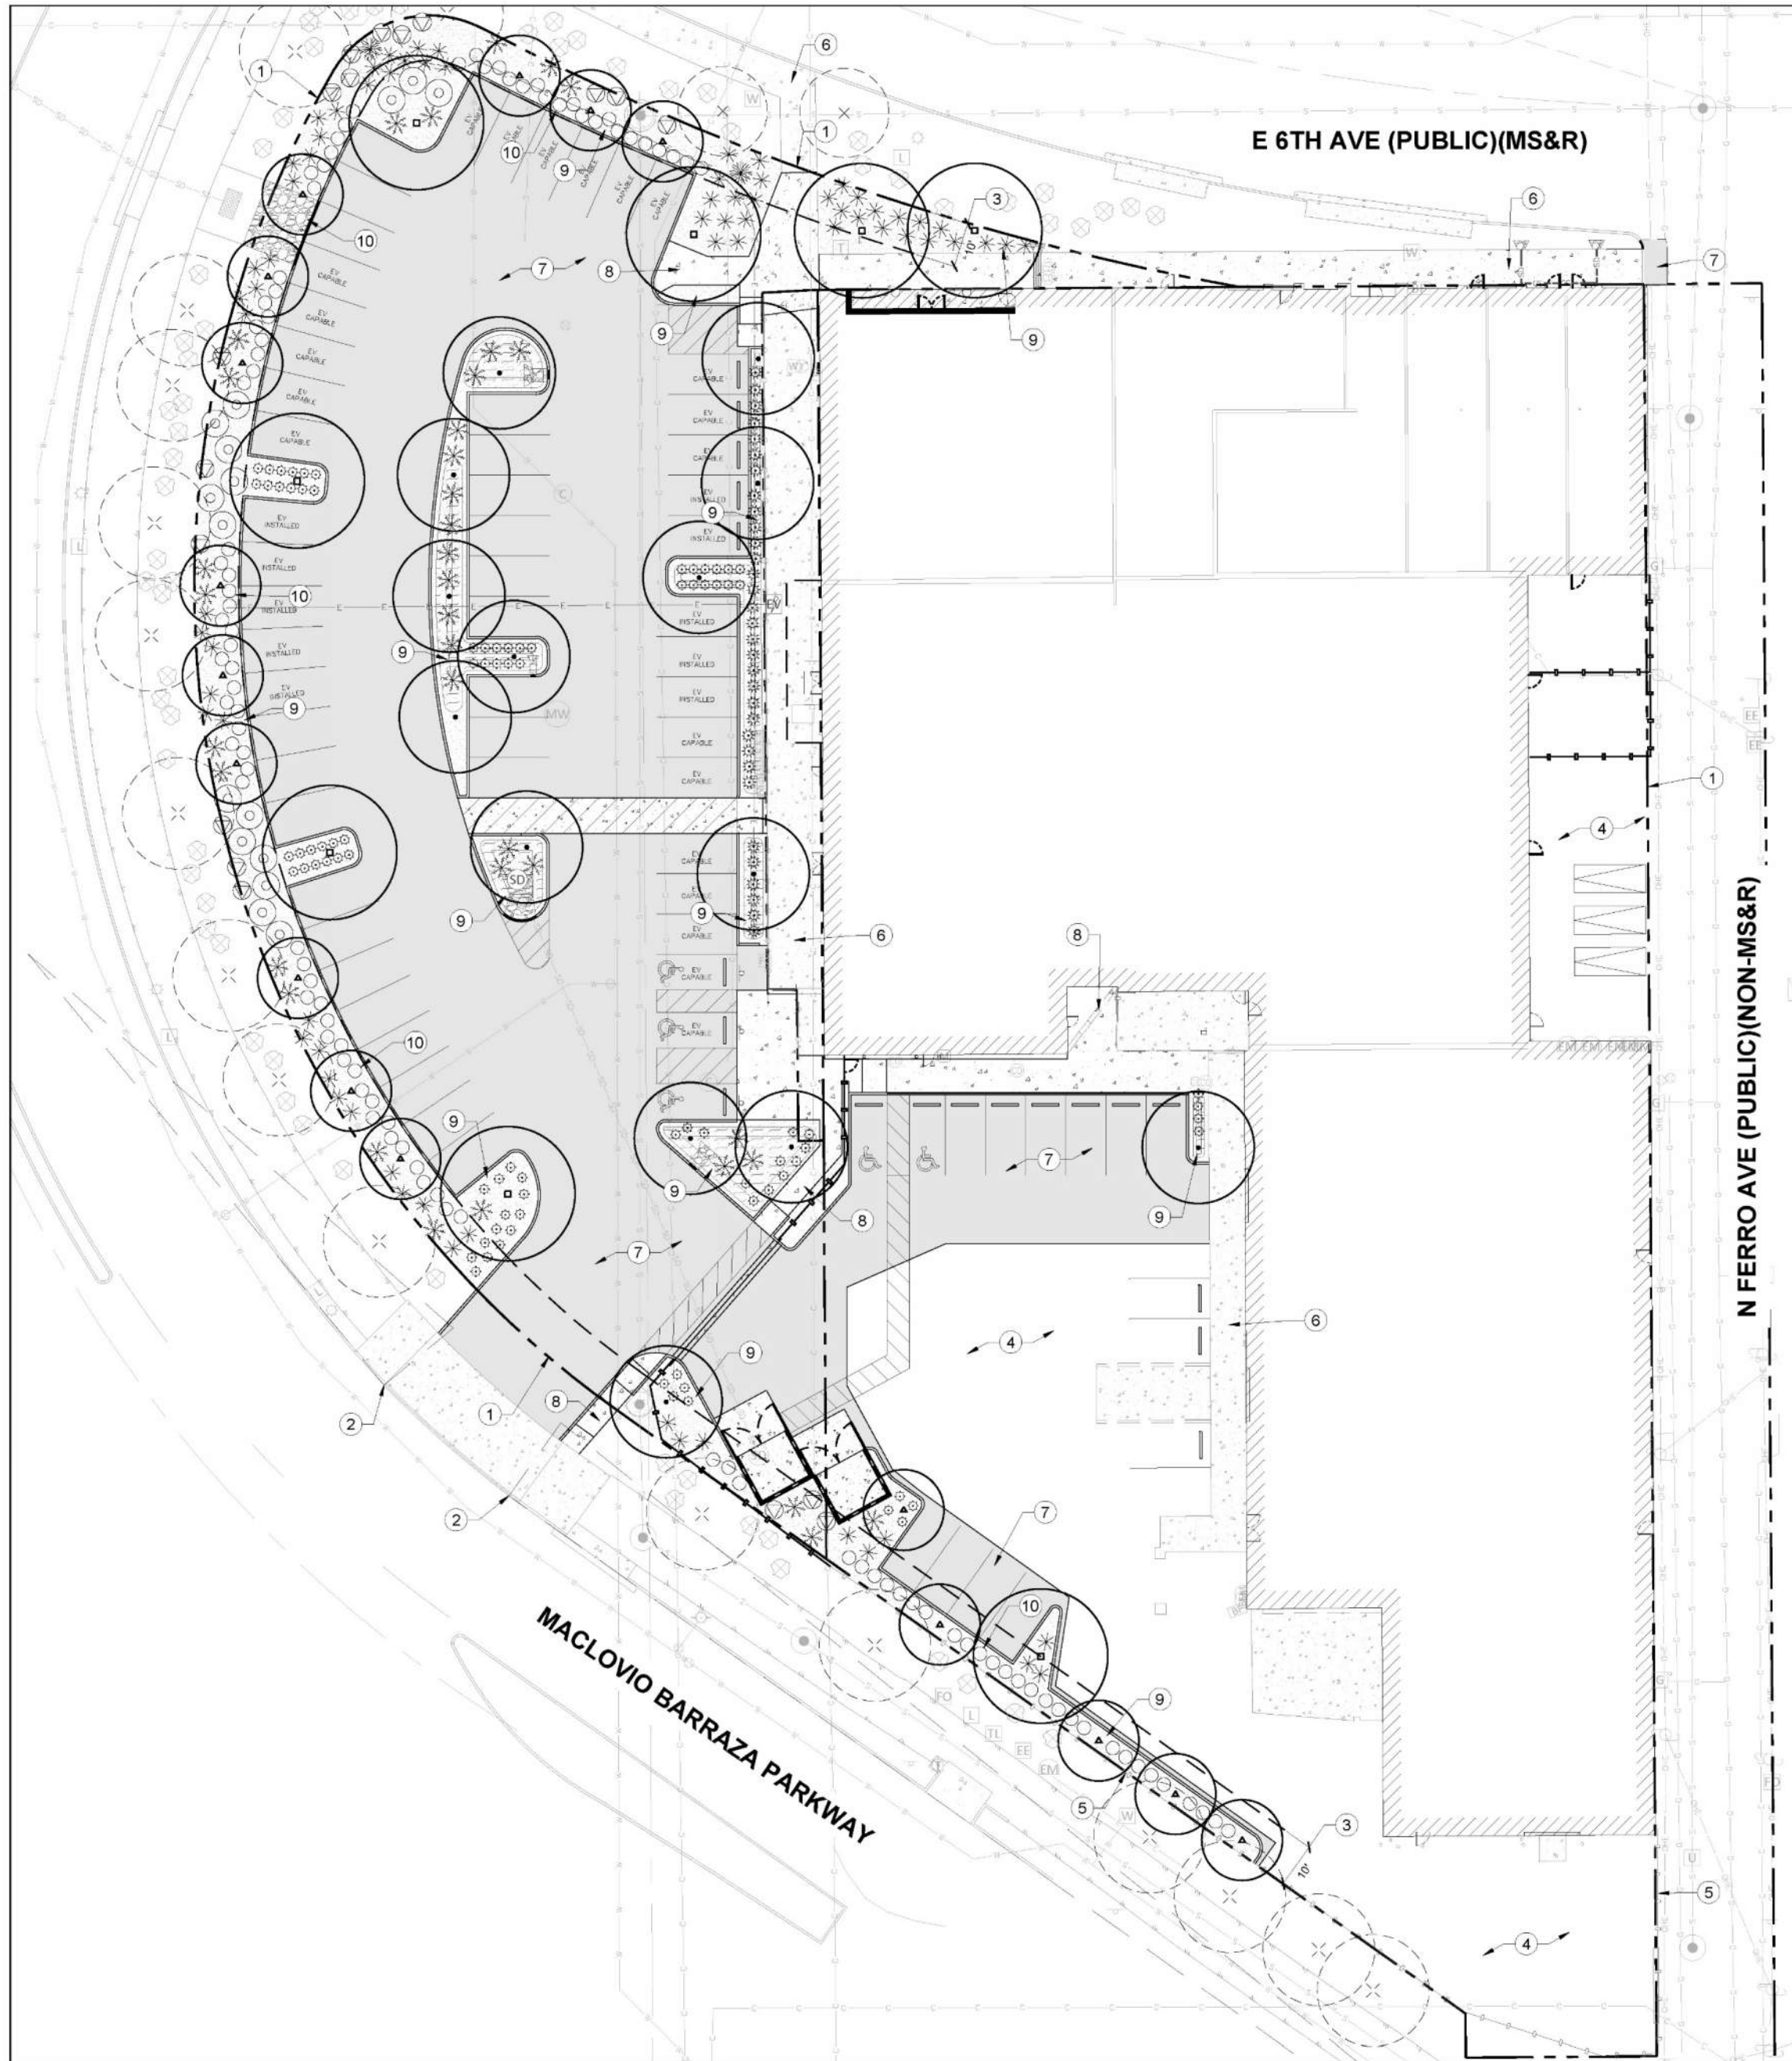

LANDSCAPE LEGEND
Furnish and install landscape material per plans, details and specifications. All plant material to meet ANA specifications and be of sound health and appearance.

Trees

	Size	Qty
Chilopsis linearis 'Bubba'	25 gallon	17
semi-seedless desert willow		

Quercus fusiformis 'joan lionetti'	65 gallon	14
live oak		

Pistacia x 'Red Push'	25 gallon	8
red push pistache		

Existing tree to remain in place

Shrubs / Ground Covers

	Size	Qty
Simmondsia chinensis	5 gallon	16
jojoba		

Leucophyllum 'microburst'	5 gallon	105
microburst texas sage		
Calliandra 'mexicali rose'	5 gallon	18
mexicali rose fairy duster		

Cacti / Succulents

	Size	Qty
Hesperaloe parviflora 'stoplights'	5 gallon	86
stoplights dwarf hesperaloe		

Yucca rostrata	15 gallon	2
beaked yucca		

Dasylium wheeleri	5 gallon	37
desert spoon		

Euphorbia antisyphilitica	5 gallon	32
candelilla		

Hesperaloe 'little giant'	5 gallon	75
little giant hesperaloe		

Existing shrub/accnt
to remain in place, typ.

- LANDSCAPE LEGEND NOTES:**
- Contractor must confirm ability to provide specified material or request alternates in writing within 90 days of commencement of contract. Failure to do so may result in delays in final approval of landscape.
 - Contractor must provide pictures of plant material to the Landscape Architect for approval as part of the submittal process. Pictures must have been taken within the last

GROUND COVER MATERIAL LEGEND

Furnish and install all material per plans, details, and specs.

type: screened rock
size: 3/8"
color: santa fe gold
depth: 2"
notes: install in all landscape planting areas as indicated on plans

type: rip rap
size: 4 - 8"
color: coronado brown
depth: 8"
notes: refer to civil paving plans, details and specifications

LANDSCAPE KEY NOTES

- Property line
- Sight visibility triangle
- Street landscape border
- Existing pavement
- Existing fence/wall
- Existing sidewalk
- Pavement - refer to civil
- Concrete sidewalk - refer to civil
- Decorative rock typ. - all landscape areas
- 30" vegetative screen

LANDSCAPE BORDER REQUIREMENTS

E 6th Ave (Major Street)
10' street border @ 127' (1,270 sf)
vegetative ground cover required 607 sf
vegetative ground cover provided 650 sf
trees required 4
trees provided 4
30" vegetative screen

E 6th Ave
existing building on property line @ 162'
no landscape border required

Maclovio Barraza Parkway (Major Street)
10' street border @ 495' (4,950 sf)
vegetative ground cover required 4,950 sf
vegetative ground cover provided 2,475 sf
trees required 15
trees provided 15
30" vegetative screen

Maclovio Barraza Parkway (Major Street)
existing conditions @ 105'
no landscape border required

East - none alley with zero lot line
no landscape border required

PARKING TREE REQUIREMENTS

Parking spaces provided 67
Trees required 17
Trees provided 17+


LANDSCAPE AND IRRIGATION MAINTENANCE SCHEDULE

- Site shall be maintained weekly to remove litter and debris.
- Review landscape plant materials to ensure and maintain proper growth, development and maturity to promote sustainable sites.
- Review tree staking: adjust stakes, tree ties and supports, so that tree trunks develop and strengthen to become self-supportive.
- Allow natural tree development and minimize tree pruning over first 24 months. Allow gradual lifting of canopy, not exceeding 1/3 to 2/3 canopy height ratio.
- No shearing on vegetation shall occur on site.**
- Program irrigation water schedules for establishment with initial weekly watering. After establishment adjusts to longer run times and duration between watering with seasonal conditions to develop deep root and sustainable periods of drought.
- Set water schedules to evapotranspiration (ET) historical databases allowing for auto control and adjustment with seasons.



SiteDev Plan
Tentative Plat
Grading
SWPPP
FUP
Revision #

SCZ
ERZ
HDZ
WASH
Other

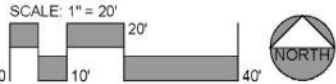

Refer to specifications for additional information on policies, performances, and products.

BENJAMIN SUPPLY

LANDSCAPE PLAN




DRAWING NO. L1.1
SHEET NO. 8 OF 12

NO.	BY	DATE	REVISION




ARC STUDIOS
1111 E. Power Street
Phoenix, AZ 85006
phone: 602.882.9955
www.arcstudios.com
landscape architecture urban design
environmental services irrigation design
PROJECT NO: 01-24049
DATE: 04/14/2025
DRAWN/DESIGNED BY: ARC
CHECKED BY: ARC

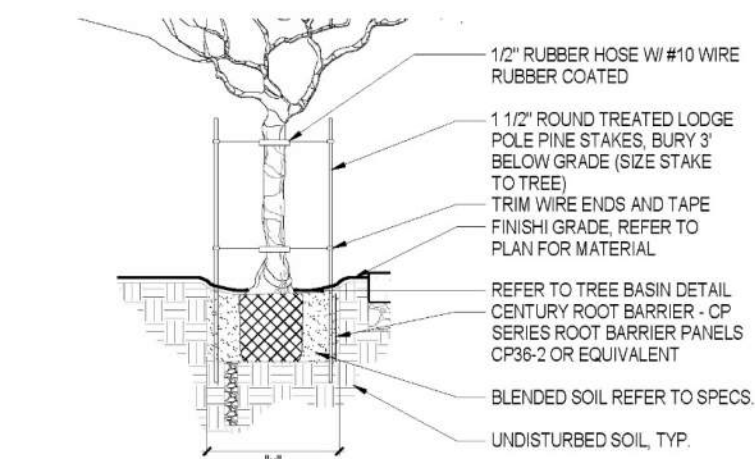

- NOTES:**
1. DIMENSION "X" EQUALS TWO (2) TIMES THE BOX WIDTH, DEPTH OF PIT WILL EQUAL DEPTH OF ROOTBALL.
 2. SCARIFY SIDES & BOTTOM OF PIT, & BORE HOLES ON ALL PITS.
 3. SET CROWN OF ROOTBALL 1/2" TO 1" ABOVE FINISH GRADE TO ALLOW FOR SETTLEMENT.
 4. DO NOT COVER CROWN WITH SOIL.
 5. ROOT GUARDS SHALL BE PROVIDED ON ALL SIDES WHERE ADJACENT HARDSCAPE IS WITHIN 10' OF THE TREE/PLANT.
 6. REFER TO TREE STAKING DETAIL FOR ADDITIONAL INFORMATION.

1 15 GALLON & 24IN BOX - TREE PLANTING


NTS

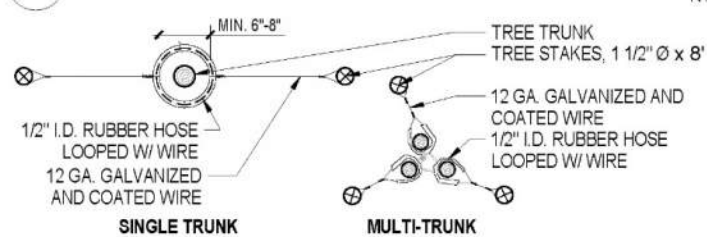

- NOTES:**
1. TREES SHALL ONLY BE STAKED THAT ARE NOT SELF-SUPPORTIVE WITH NURSERY STAKE REMOVED. CONTRACTOR SHALL INCLUDE IN BIDDING TO STAKE ALL TREES AS NECESSARY THROUGH WARRANTY AND MAINTENANCE PERIOD.


5 TREE STAKING

NTS

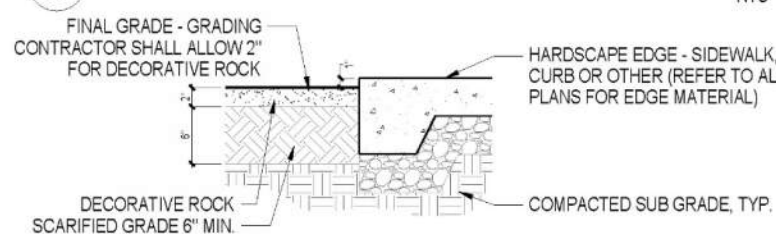

6 FINAL GRADE HARDSCAPE TO DEC. ROCK


NTS

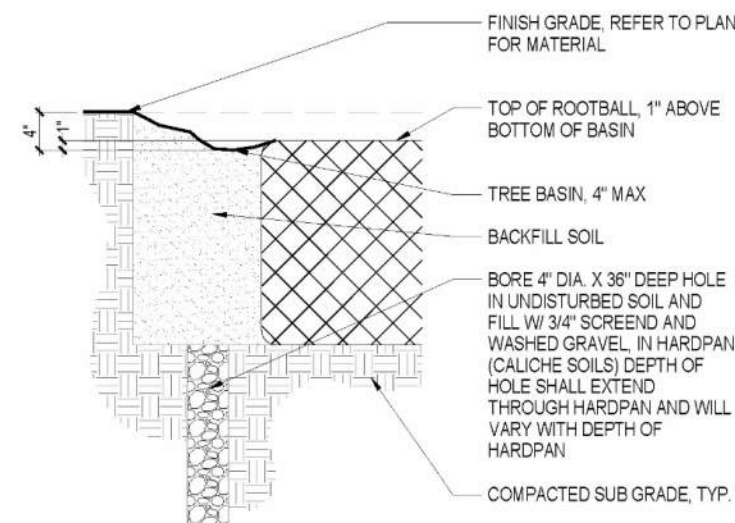

- NOTES:**
1. TREE BASINS NOT TO EXCEED 4\"/>

2 TREE BASIN


NTS

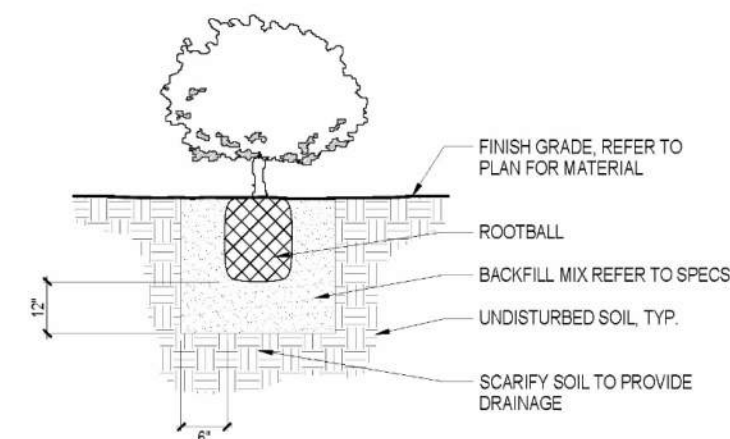

- NOTES:**
1. SET CROWN OF ROOTBALL 1/2" TO 1" ABOVE FINISH GRADE TO ALLOW FOR SETTLEMENT.
 2. DO NOT COVER CROWN WITH SOIL.
 3. SETTLE BACKFILL BY WATERING, AND COMPACT TO REMOVE AIR POCKETS.

3 SHRUB PLANTING

NTS

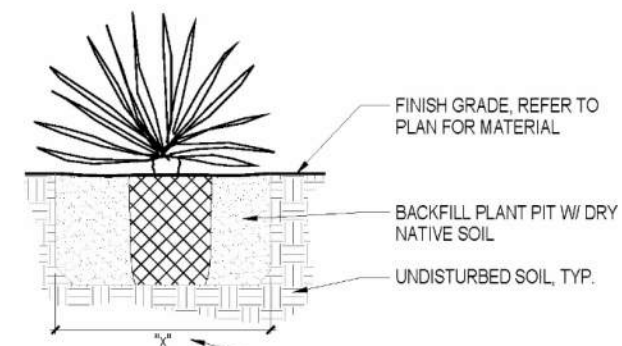


- NOTES:**
1. SET CROWN OF ROOTBALL 1/2" TO 1" ABOVE FINISH GRADE TO ALLOW FOR SETTLEMENT.
 2. DO NOT COVER CROWN WITH SOIL.
 3. SETTLE BACKFILL SOIL BY WATERING, AND COMPACT TO REMOVE AIR POCKETS.

4 ACCENT PLANTING

NTS


GENERAL LANDSCAPING NOTES

1. The Landscape Architect, or his representative, reserve the right to refuse any plant materials he deems unacceptable. (see specifications)
2. For clarification of discrepancies between the drawings and the site, it should be brought to the attention of the Landscape Architect prior to beginning work.
3. The Landscape Architect is to approve any and all substitutions.
4. Plant list quantities are provided for contractor's convenience only. Plans take precedence.
5. Exposed soil in planters shall be raked and free from rocks, roots, weeds, etc.
6. Finished grade in decorative rock areas shall be 1" below adjacent header board, paving, curbing, etc.
7. Plants shall be quality material having a growth habit that is normal for the species and be sound, vigorous, healthy, and free from insects and injury.
8. Ground cover and/or decorative rock shall extend under shrubs unless noted.
9. After all work is completed, the contractor shall remove all materials not incorporated in the scope of work from the job site.
10. Grading shall include all excavation, settlement, handling, import, distribution, transportation, and disposal necessary to bring ground to finish grade as shown on the civil and landscape plans.
11. All earthwork is to be done so that all water drains away from all structures.
12. All underground utilities are to be located before digging.
13. All plant material to be guaranteed for a period of one (1) year after final acceptance.
14. Landscape contractor shall review and accept all rough, and finish grading on all landscaped areas prior to installation of irrigation and landscape. Contractor shall remove all spoils prior to installation of decorative rock for finish grade.
15. In the event of major discrepancies between the plans and field conditions, contractor shall notify the Landscape Architect immediately. Allow a minimum of forty-eight (48) hours between notification of Landscape Architect and proceeding with construction of irrigation system.
16. All existing trees and landscape to remain shall be protected and watered during all phases of construction. If any tree dies from damage or neglect, it shall be replaced with a like species and size at no additional cost to owner.
17. Test drainage of plant beds and pits by filling with water. Conditions permitting the retention of water in locations for more than twenty-four (24) hours shall be brought to the attention of the Landscape Architect prior to any planting.
18. Contractor is responsible for providing sleeves to all landscape areas regardless whether they are shown on plans or not. Refer to sleeving schedule for size and quantity. If doubt or discrepancy exists request clarification from Landscape Architect in writing.
19. Landscape areas shall be depressed 6 inches to maximize storm water harvesting in areas shown on landscape and/or grading plans. Water harvesting shall not occur within 10' of building foundation.
20. Final plant locations must be in compliance with all utility setback requirements.
21. Sleeve all pipes and wires under paved areas including streets and sidewalks.
22. Irrigation lines are shown schematically; locate all line in unpaved areas.
23. Locate all lines within the property line when possible.
24. The general contractor (gc) takes full liability for this landscape and irrigation, and any damage to roadway, sidewalk and utilities.
25. The landscape and irrigation shall be installed per the associated specifications.
26. All site contouring and finish grading shall be completed and accepted by the landscape contractor and Landscape Architect prior to start of irrigation.
27. Area square footages are for agency review and use only, not for contractor take-offs or quantity use.
28. Materials and improvements placed and/or maintained within the sight visibility triangles shall be located so as not to interfere with a visibility plane described by an area measured between 30 and 72 inches in height above the finished grade of the adjacent roadway surface.
29. It is the owners responsibility to keep the sight visibility triangles (svt), and the pedestrian access area clear of vegetation at all times, per unified development code (udc) section.
30. The owner understands that if the City of Tucson transportation department or any utility company needs to work within the row in the landscaped area, plants and irrigation may be destroyed without replacement or repair.
31. The only private irrigation equipment that is allowed within the row are lateral lines, tubing and emitters that are not under constant pressure. All other equipment must be on private property (excluding water meter).
32. The property owner shall replace dead or missing vegetation within 14 days to ensure full compliance with approved landscape plans.
33. Trees that have been topped or lion-tailed shall be replaced with a tree of value equal to that of the tree prior to the improper pruning.

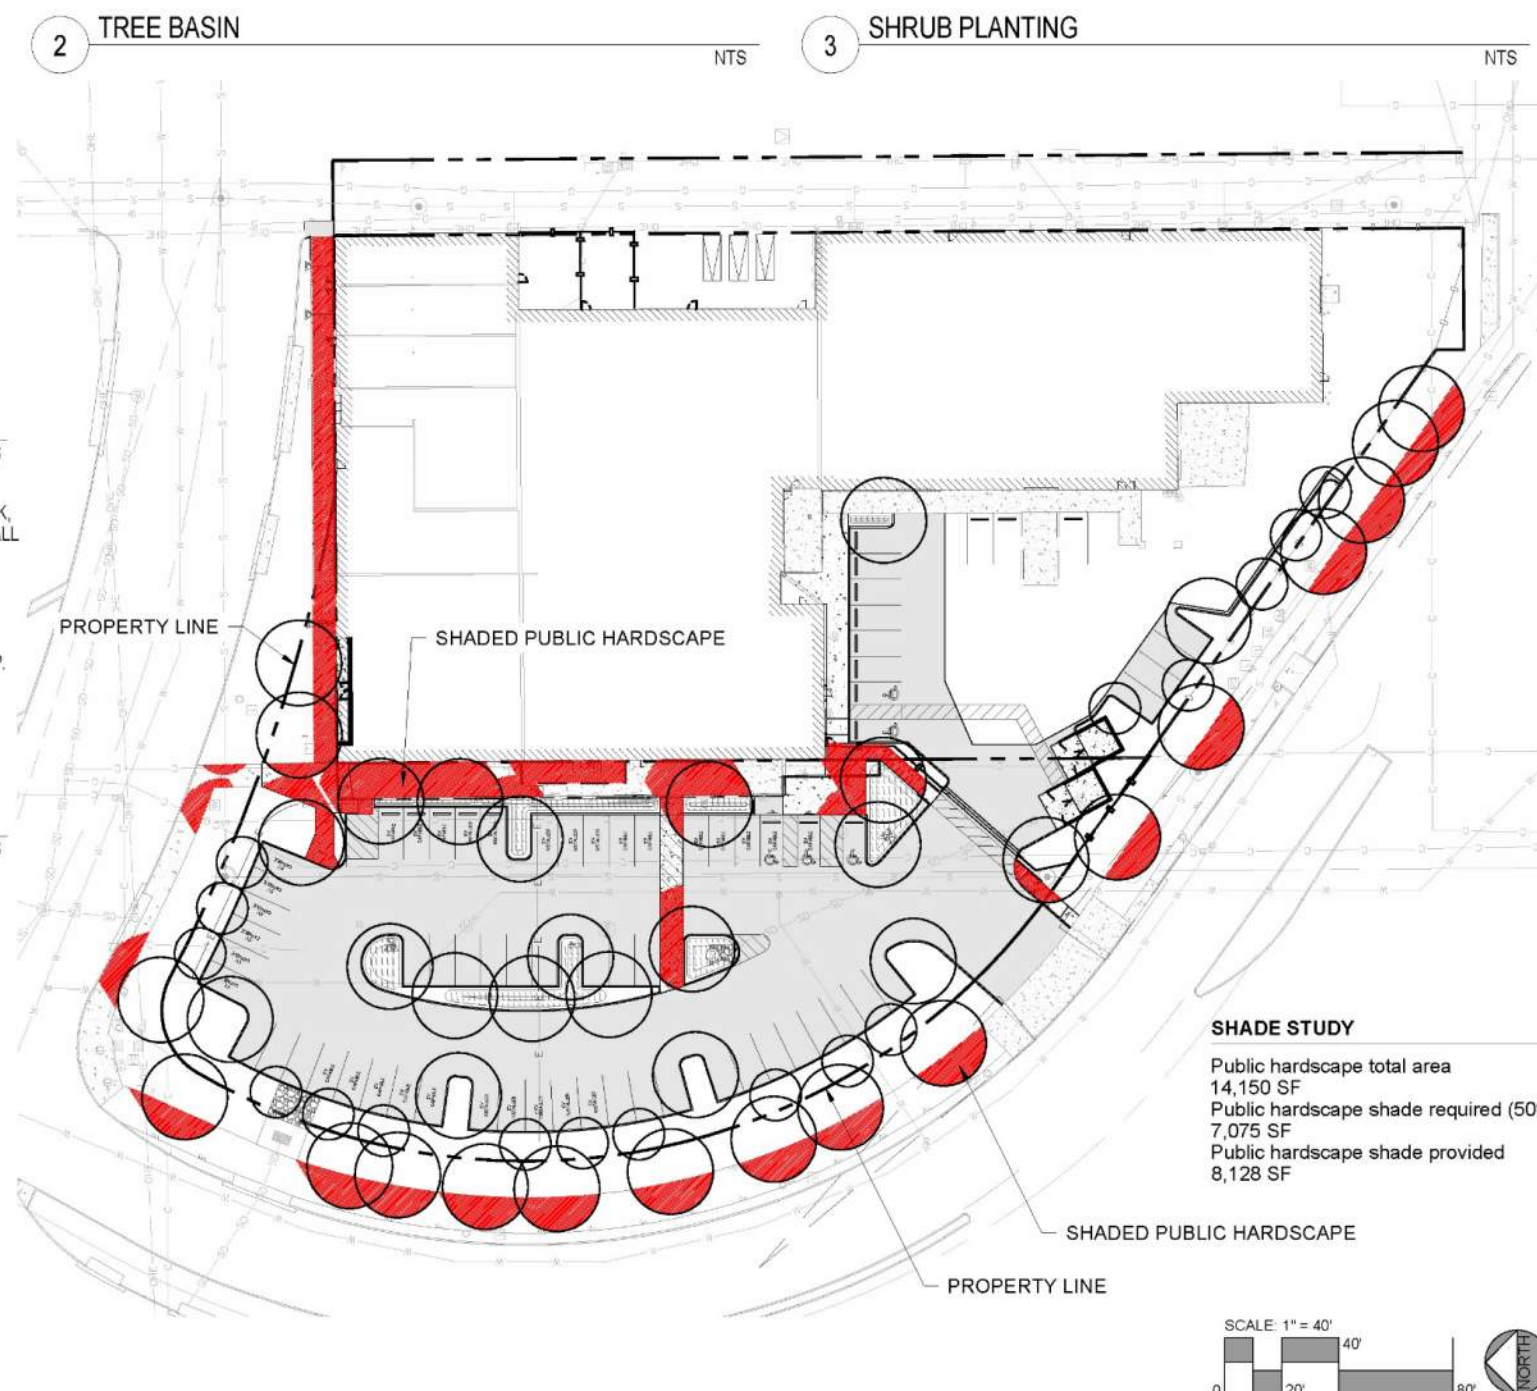

SHADE STUDY

Public hardscape total area
14,150 SF
Public hardscape shade required (50%)
7,075 SF
Public hardscape shade provided
8,128 SF

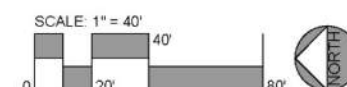

Scale: 1"=40'



 <p>ARC STUDIOS 1111 E. Power Street Tucson, AZ 85716 Phone: 520.882.9955 www.arcstudiosinc.com</p>		<p>REGISTERED LANDSCAPE ARCHITECT 39613 ERIC R. BARRETT 07/25 Arizona EXPIRES 9/30/2027</p>
<p>PROJECT NO: 01-24049 DATE: 04/14/2025</p>		<p>DRAWN/DESIGNED BY: ARC CHECKED BY: ARC</p>
<p>BENJAMIN SUPPLY</p>		<p>LANDSCAPE DETAILS</p>
<p>DRAWING NO. L4.1 SHEET NO. 11 OF 12</p>		

EXISTING SITE IMAGES



NORTHEAST CORNER FROM E. 6TH ST.



NORTH ELEVATION FROM E. 6TH ST.

EXISTING SITE IMAGES



NORTHWEST CORNER FROM E. 6TH ST.



WEST ELEVATION FROM MACLOVIO BARRAZA PARKWAY

EXISTING SITE IMAGES



SOUTHWEST CORNER FROM MACLOVIO BARRAZA PARKWAY



SOUTH ELEVATION FROM MACLOVIO BARRAZA PARKWAY

SITE VICINITY CONTEXT IMAGES


1



2



3

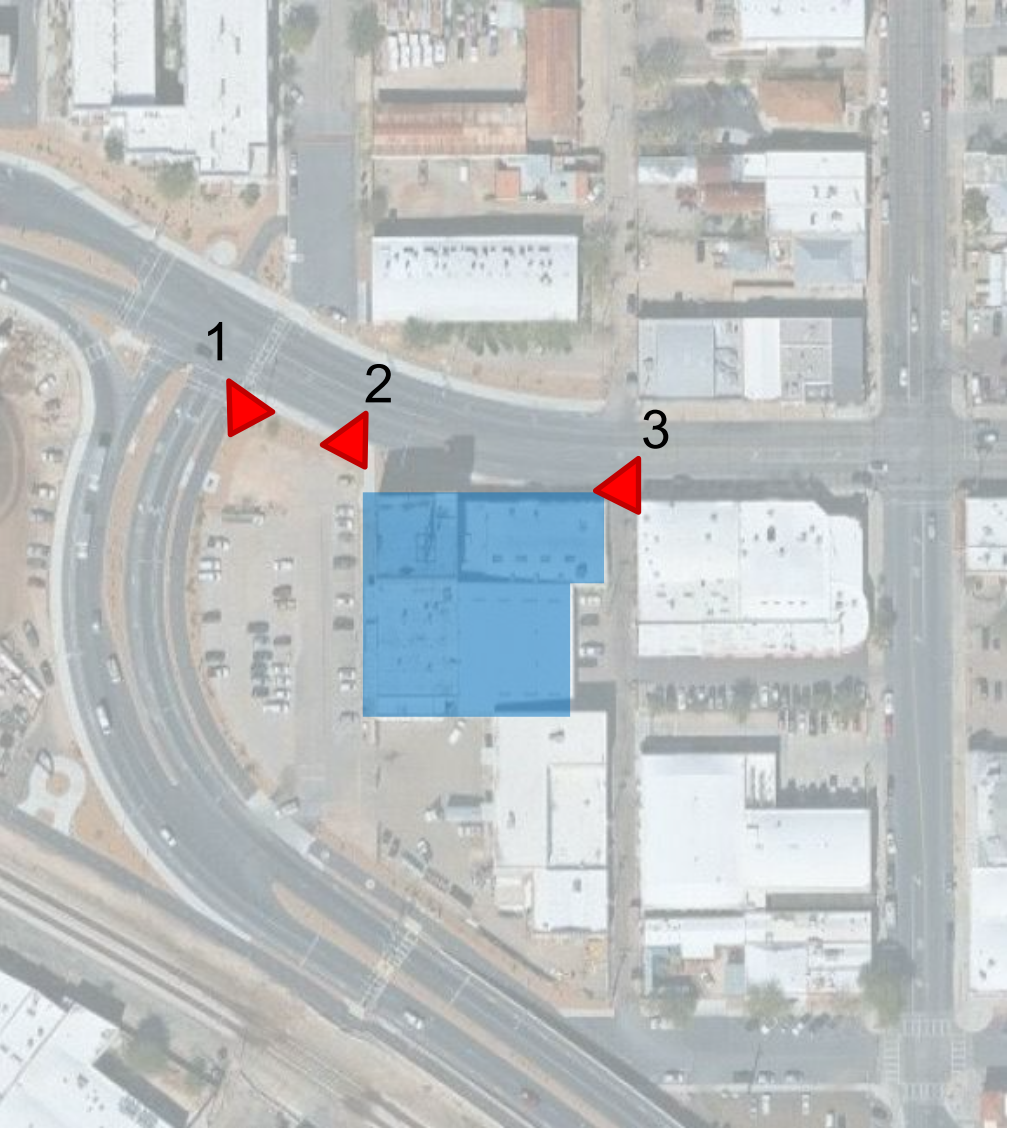

SITE VICINITY CONTEXT IMAGES

4



5



6



SITE VICINITY CONTEXT IMAGES



7



8



9

PROPOSED PROJECT DESIGN



VIEW FROM E. 6TH ST. LOOKING SOUTHEAST

PROPOSED PROJECT DESIGN






1 DEMOLITION FIRST FLOOR PLAN
1/8" = 1'-0"

GENERAL NOTE

1. FIELD VERIFY ALL EXISTING CONDITIONS PRIOR TO COMMENCING NEW WORK. IMMEDIATELY NOTIFY DESIGNER OF ANY DISCREPANCIES OR OMISSIONS.
2. DIMENSIONS ARE SHOWN FROM FACE OF STUD TO FACE OF STUD AND FACE OF MASONRY UNLESS NOTED OTHERWISE. DIMENSIONS FROM EXISTING COLUMNS ARE FROM CENTER OF EXISTING COLUMN. WALLS ARE FROM EXISTING FACE OF WALL.
3. COORDINATE WITH ELECTRICAL FOR NEW UNDERGROUND UTILITIES.
4. CHEMICAL TERMITICIDE TREATMENT AT ALL NEW WORK AND DISTURBED AREAS.
5. CAREFULLY REMOVE AND DISPOSE OF ITEMS / AREAS SCHEDULED FOR REMOVAL UNLESS NOTED OTHERWISE.
6. AREAS SHOWN FOR REMOVAL ARE SHOWN AS DIAGRAMMATIC. COORDINATE WITH EXISTING FIELD CONDITIONS AND CONSTRUCTION DOCUMENTS TO DETERMINE EXACT AREAS OF REMOVAL TO ALLOW FOR THE INSTALLATION OF NEW WORK.
7. COORDINATE WITH THE EXTERIOR DEMOLITION ELEVATION SHEETS. COORDINATE WITH STRUCTURAL DRAWINGS.

KEYNOTES

- 2.11 EXIST. TO REMAIN - BOLLARD/POST, REF. TO DEVELOPMENT PACKAGE
- 2.50 CONTRACTOR TO PROVIDE TEMPORARY FALL PROTECTION (IN ACCORDANCE WITH OSHA STANDARDS) AS REQUIRED
- 2.51 EXIST. TO REMAIN - FLOOR SCALE, CONTRACTOR TO PROTECT DURING CONSTRUCTION
- 3.01 EXIST. TO BE SAWCUT AND REMOVED - EXTERIOR CONCRETE PLATWORK
- 3.02 EXIST. TO BE REMOVED - EXTERIOR CONCRETE PLATWORK
- 3.04 EXIST. TO BE SAWCUT AND REMOVED - INTERIOR CONCRETE
- 3.06 EXIST. TO BE REMOVED - INTERIOR CONCRETE RAMP
- 3.07 EXIST. TO BE REMOVED - INTERIOR CONCRETE STAIR
- 3.15 EXIST. TO REMAIN - CONCRETE CURB - CONTRACTOR TO PROTECT DURING CONST.
- 3.22 EXIST. TO REMAIN - CONCRETE PERIMETER COLUMN
- 3.23 EXIST. TO REMAIN - CONCRETE INTERIOR COLUMN
- 3.24 EXIST. TO REMAIN - CONCRETE WALL
- 3.25 EXIST. TO REMAIN - CONCRETE STAIR, CONTRACTOR TO PROTECT DURING CONSTRUCTION, NO SCOPE OF WORK IN BASEMENT
- 3.26 EXIST. SLAB TO BE CORE - DRILLED AND REMOVED FOR FUTURE PLUMBING FIXTURES
- 4.01 EXIST. TO BE REMOVED - NON-STRUCTURAL CLAY BLOCK INFILL, CONTRACTOR TO PROVIDE TEMPORARY FALL PROTECTION AS REQUIRED
- 4.02 EXIST. TO BE REMOVED - NON-STRUCTURAL BRICK INFILL
- 4.03 EXIST. TO REMAIN - BRICK WALL W/ STUCCO FINISH
- 4.05 EXIST. TO REMAIN - NOT STRUCTURAL CLAY BLOCK INFILL W/ STUCCO FINISH
- 4.14 EXIST. TO BE REMOVED - (NON-LOAD BEARING) INFILLED WALL, STRUCTURE TO REMAIN
- 5.01 EXIST. TO BE SALVAGED AND RELOCATED - ORNAMENTAL CABLE RAILING, PROVIDE REPLACEMENT PARTS TO MATCH EXIST. WELD TO EXIST. CONTINUOUS EDGE ANGLE
- 5.02 EXIST. TO REMAIN - STEEL PLATE, CONTRACTOR TO INVESTIGATE INFILLING FLOOR OPENING, REMOVE PLATE IF POSSIBLE
- 5.09 EXIST. TO REMAIN - INTERIOR (NON-LOAD BEARING) PARTITION WALL
- 5.01 EXIST. TO BE REMOVED - STUCCO SHEATHING, AND NON-STRUCTURAL INFILL WALL
- 6.02 EXIST. TO BE REMOVED - INTERIOR (NON-LOAD BEARING) PARTITION WALL, CUT EXISTING FASTENERS AT SILL PLATE, GRIND FLUSH, DO NOT PRY OUT
- 6.03 EXIST. TO BE REMOVED - INTERIOR (NON-LOAD BEARING) FUR-OUT WALL, CUT EXISTING FASTENERS AT SILL PLATE, GRIND FLUSH, DO NOT PRY OUT
- 6.09 EXIST. TO REMAIN - INTERIOR NON-STRUCTURAL PARTITION WALL, CONTRACTOR TO VERIFY TRUSS COLUMN LOCATIONS PRIOR TO DEMOLITION
- 6.10 EXIST. TO REMAIN - INTERIOR NON-STRUCTURAL PARTITION WALL
- 8.01 EXIST. TO BE REMOVED - GLASS BLOCK WALL, CONTRACTOR TO TEMPORARILY SECURE THE BUILDING
- 8.02 EXIST. TO BE REMOVED - EXTERIOR STOREFRONT DOOR, CONTRACTOR TO TEMPORARILY SECURE THE BUILDING
- 8.03 EXIST. TO BE REMOVED - INTERIOR DOOR
- 8.04 EXIST. TO REMAIN - STEEL DIVIDED LITE WINDOW SYSTEM, CONTRACTOR TO PROTECT AS NEEDED, TYP. PRIME + PAINT AS NECESSARY, FINAL COLOR T.B.D. COORD. W/ ARCHITECT - REPAIR AS NEEDED
- 8.07 EXIST. DOOR TO REMAIN - CONTRACTOR TO REFINISH, REPLACE ALL HARDWARE TO MATCH AS CLOSE AS POSSIBLE TO EXIST. REPLACE THRESHOLD - ALL WEATHER STRIPPING, PREP AS NECESSARY, PRIME AND PAINT, FINAL COLOR T.B.D. COORD. W/ ARCHITECT (REPLACE CRACKED GLASS AS NECESSARY)
- 8.09 PROVIDE OPENING IN EXIST. WALL FOR FUTURE DOOR, COORD. W/ DOOR SCHEDULE
- 8.84 EXIST. TO BE REMOVED - 12" WIDE ROLL UP DOOR
- 9.05 EXIST. TO BE REMOVED - CARPET AND ALL ADHESIVE
- 9.06 EXIST. TO BE REMOVED - EPOXY FLOOR COATING
- 9.08 EXIST. TO BE REMOVED - FLOOR TILE
- 10.01 EXIST. TO BE REMOVED - SUSPENDED DISPLAY COUNTER, COORD. W/ OWNER PRIOR TO DEMO
- 10.02 EXIST. TO BE REMOVED - RECEPTION DESK, COORD. W/ OWNER PRIOR TO DEMO
- 12.02 EXIST. TO BE REMOVED - BREAKROOM KITCHENETTE TO BE REMOVED
- 14.06 EXIST. TO BE REMOVED - DECOMMISSIONED PLATFORM HOIST, ALL ASSOCIATED COMPONENTS, COUNTER WEIGHT AND RAILS TO REMAIN IF SPACE ALLOWS, COORD. W/ ARCHITECT
- 21.03 EXIST. TO REMAIN - FDC
- 22.01 EXIST. TO BE REMAIN - WATER METER AND VAULT, RELOCATE VAULT TO MATCH NEW GRADE, REFER TO DEVELOPMENT PACKAGE, COORD. W/ PLUMBING
- 22.02 EXIST. TO BE RELOCATED - BACKFLOW PREVENTER, PROVIDE SECURITY CAGE + CONCRETE MOUNTING PAD, COORD. W/ PLUMBING
- 22.04 EXIST. TO REMAIN - GAS METER
- 22.05 EXIST. TO REMAIN - SITE CLEAN OUT TO BE SALVAGED AND EXTENDED TO MATCH GRADE, REFER TO DEVELOPMENT PACKAGE, COORD. W/ PLUMBING
- 22.06 EXIST. TO BE REMOVED AND RELOCATED - EXIST. HORIZONTAL RAINWATER LEADER TO BE REWORKED, PLUMBING CONTRACTOR TO INSTALL NEW UNDER GLAS RAINWATER LEADER, DIA. TO MATCH OR EXCEED EXIST. MIN. 1/4" PER FOOT SLOPE, COORDINATE THE OUTLET INVERT ELEVATION WITH THE DEVELOPMENT PACKAGE
- 22.07 EXIST. TO BE REMOVED AND RELOCATED - EXIST. HORIZONTAL RAINWATER LEADER TO BE REMOVED OR ABANDONED TO ACCOMMODATE NEW SITE STAIR, PLUMBING CONTRACTOR TO INSTALL NEW RAINWATER LEADER IN THRU BASEMENT, DIA. TO MATCH OR EXCEED EXIST. MIN. 1/4" PER FOOT SLOPE, COORDINATE THE OUTLET INVERT ELEVATION WITH THE DEVELOPMENT PACKAGE
- 22.08 EXIST. TO BE REMOVED - PLUMBING FIXTURES, CAP ALL SUPPLY LINES AND CAP ALL SEWER LINES BELOW GRADE
- 22.10 EXIST. TO REMAIN - FLOOR CLEAN OUT
- 23.01 EXIST. TO REMAIN - FAN COIL, CONTRACTOR TO PROTECT UNIT AND ASSOCIATED POWER SUPPLY + LINES DURING CONSTRUCTION
- 23.02 EXIST. TO REMAIN - MECHANICAL CONDENSER, CONTRACTOR TO PROTECT UNIT AND ASSOCIATED POWER SUPPLY + LINES DURING CONSTRUCTION
- 26.01 EXIST. TO BE REMOVED - ELECTRICAL PANEL + CONDUIT BACK TO DISCONNECT FEEDERS (WIRE) TO BE SALVAGED AND USED FOR FUTURE SCOPE, REF. TO ELEC.
- 26.02 EXIST. TO BE REMOVED - ELECTRICAL DISCONNECT, REF. TO ELEC.
- 26.08 EXIST. TO REMAIN - ELECTRIC METER, REF. TO ELEC.
- 26.09 EXIST. TO REMAIN - ELECTRICAL CT CABINET, REF. TO ELEC.
- 26.10 EXIST. TO REMAIN - ELECTRICAL DISCONNECT, REF. TO ELEC.
- 26.11 EXIST. TO REMAIN - ELECTRICAL PULL BOX, REF. TO ELEC.
- 26.12 EXIST. TO REMAIN - ELECTRICAL PANEL, REF. TO ELEC.
- 26.16 EXIST. TO BE REMOVED - SURFACE MOUNTED METALLIC ELECTRICAL CONDUIT, FEEDERS (WIRE) TO BE SALVAGED AND USED FOR FUTURE SCOPE, REF. TO ELEC.
- 27.01 EXIST. COMMUNICATIONS PEDESTAL, COORD. CONN. W/ SERVICE PROVIDER

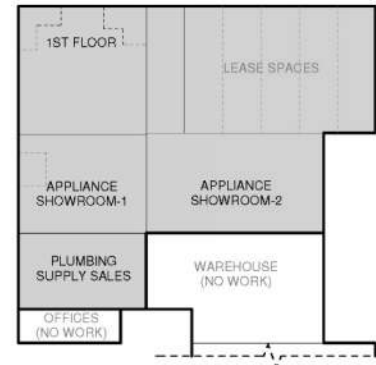


KEY PLAN




Repp + Mclain Design and Construction expressly disclaims any responsibility from any unauthorized use of these plans, drawings and notes. Any authorization must be requested in writing. This drawings may have been reproduced at a size different than originally drawn. The Owner and Architect assume no responsibility for use of incorrect scale. Drawings are not to be scaled. Not Published - All Rights Reserved.

ISSUE DATE 2025.09.15
PROJ # 730
DRAWN BY SJD
CHECKED BY JRM


REVISIONS

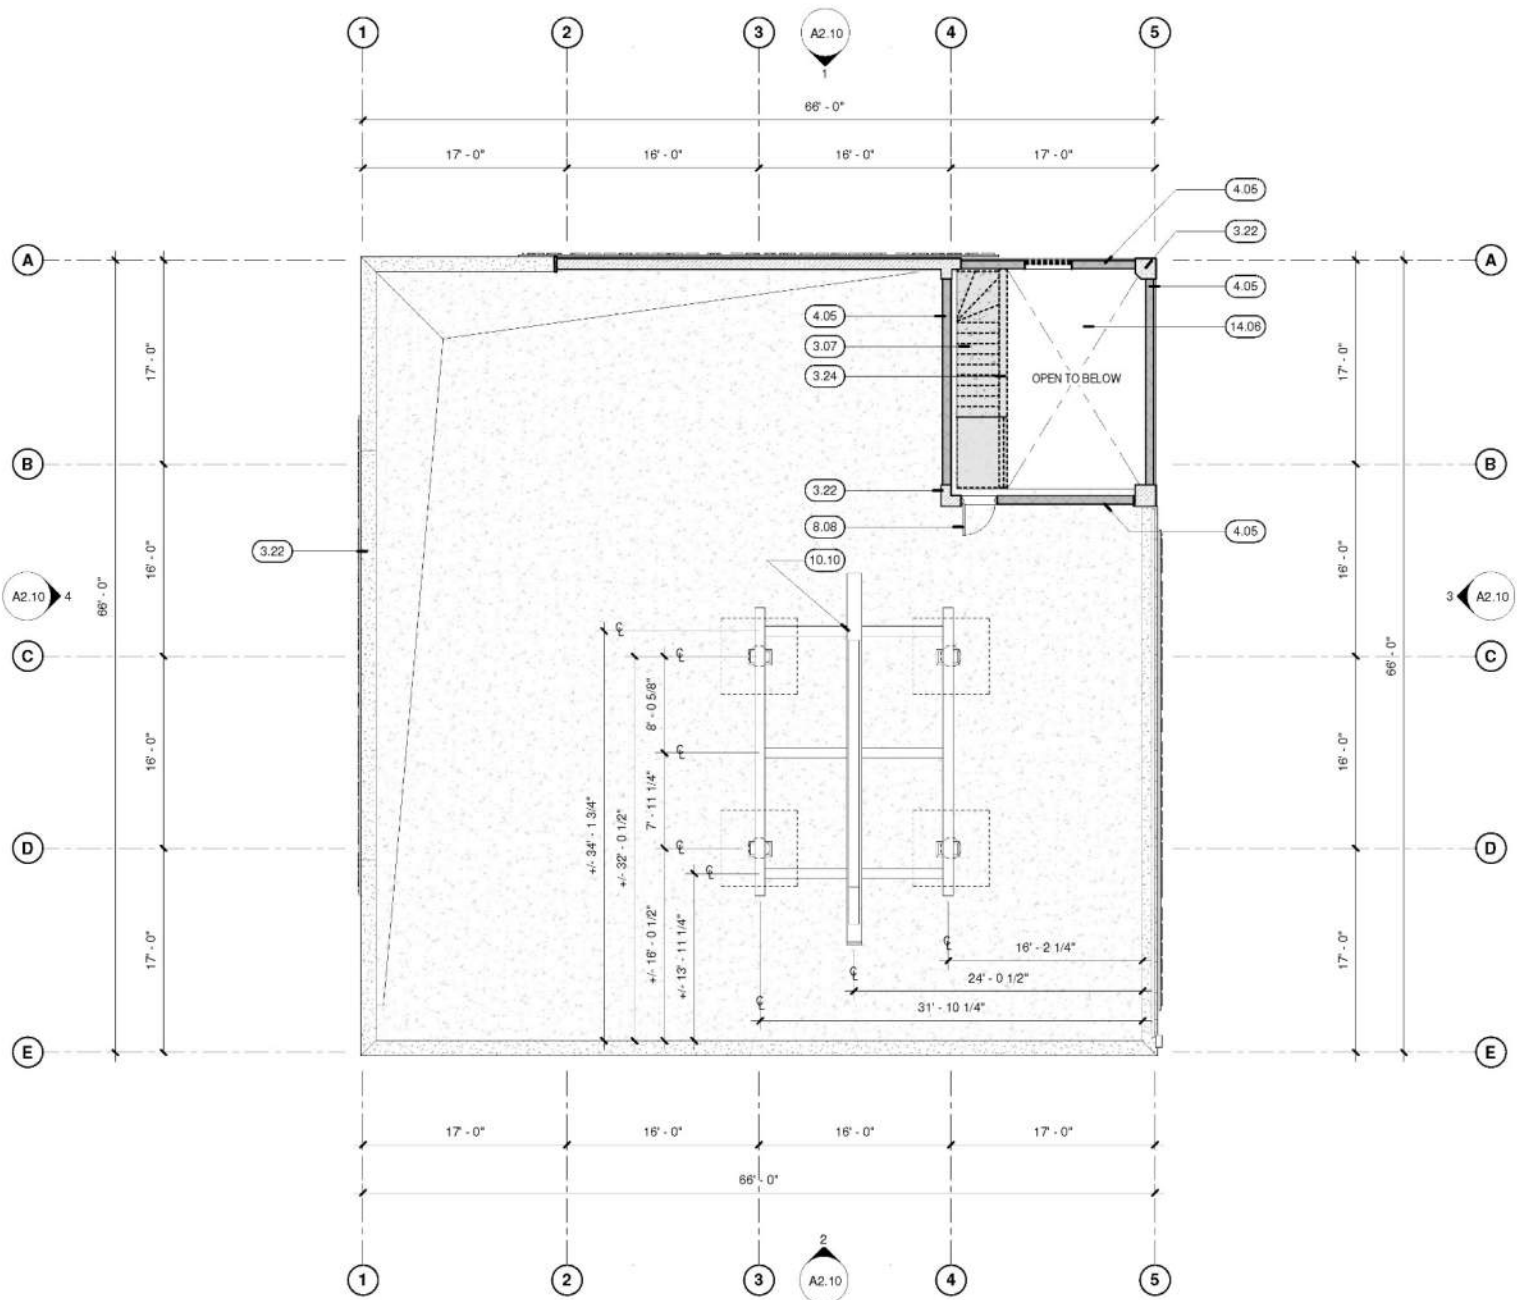


4 DEMOLITION ROOF PLAN
1/8" = 1'-0"

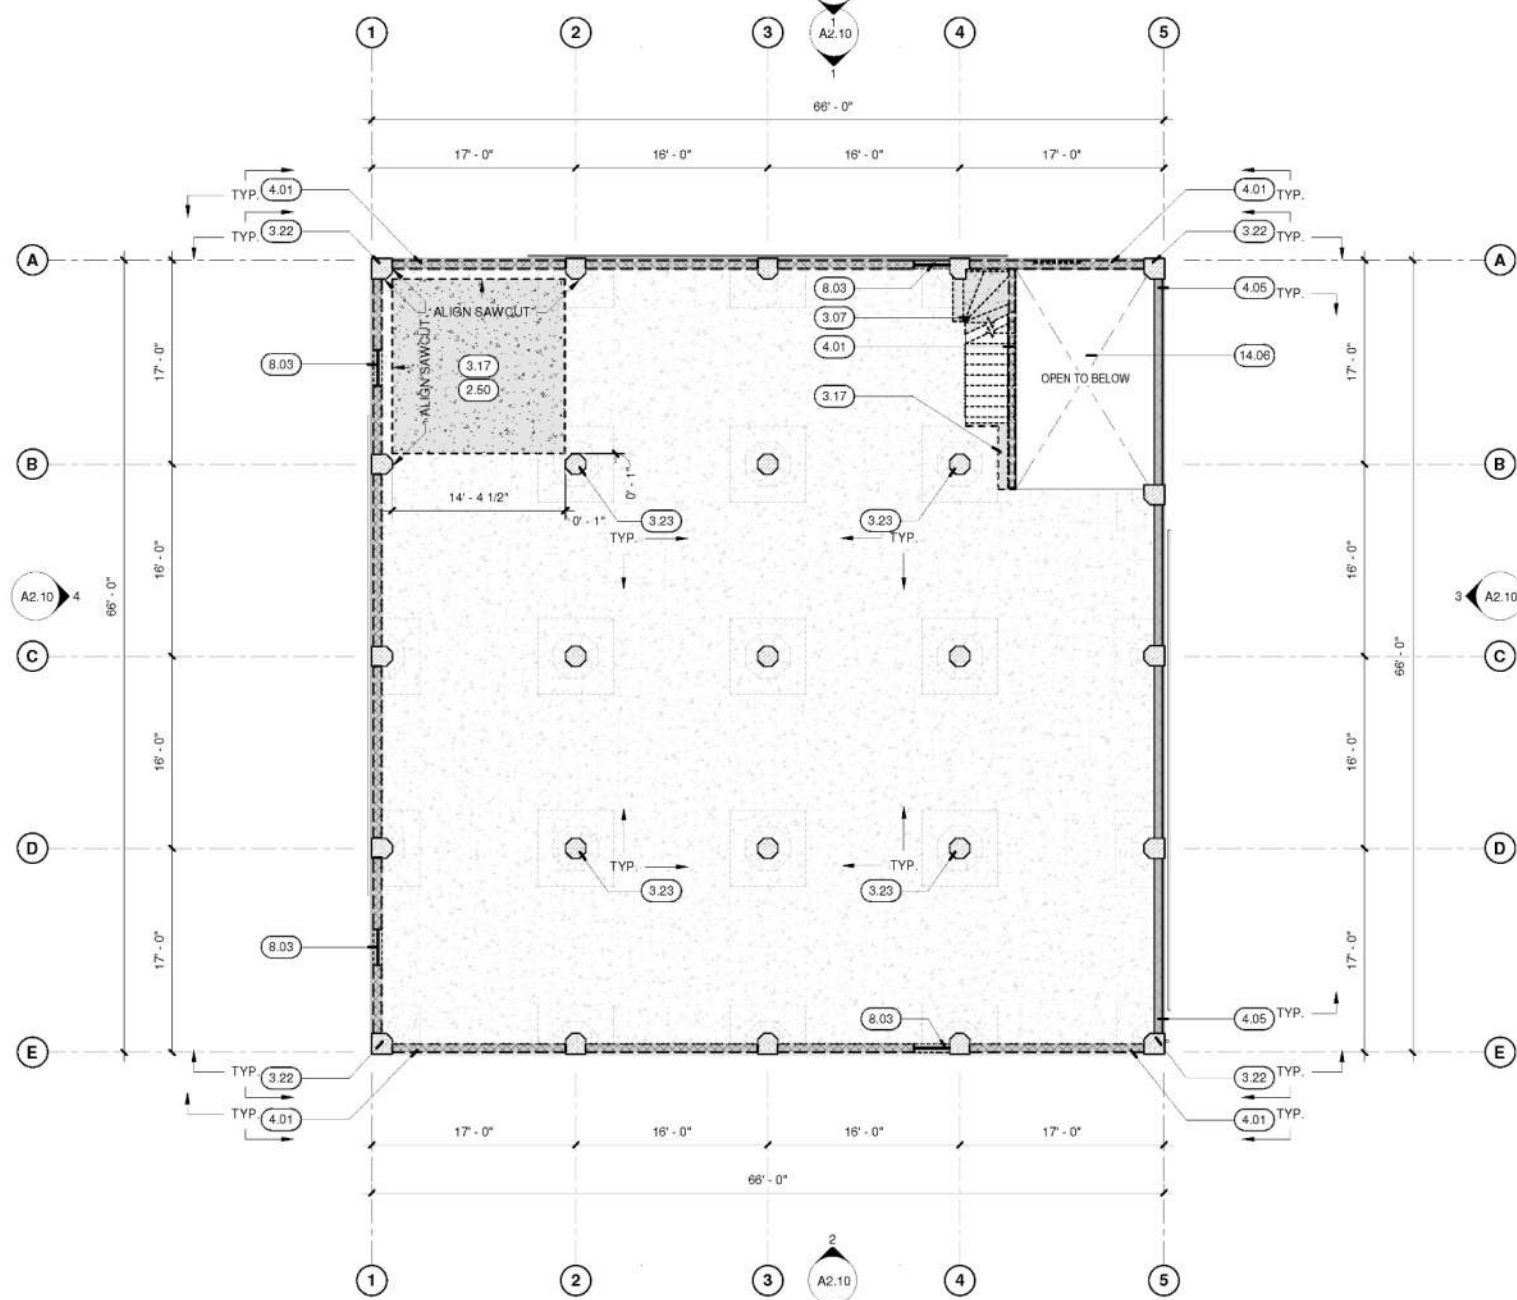

3 DEMOLITION 4TH FLOOR PLAN
1/8" = 1'-0"

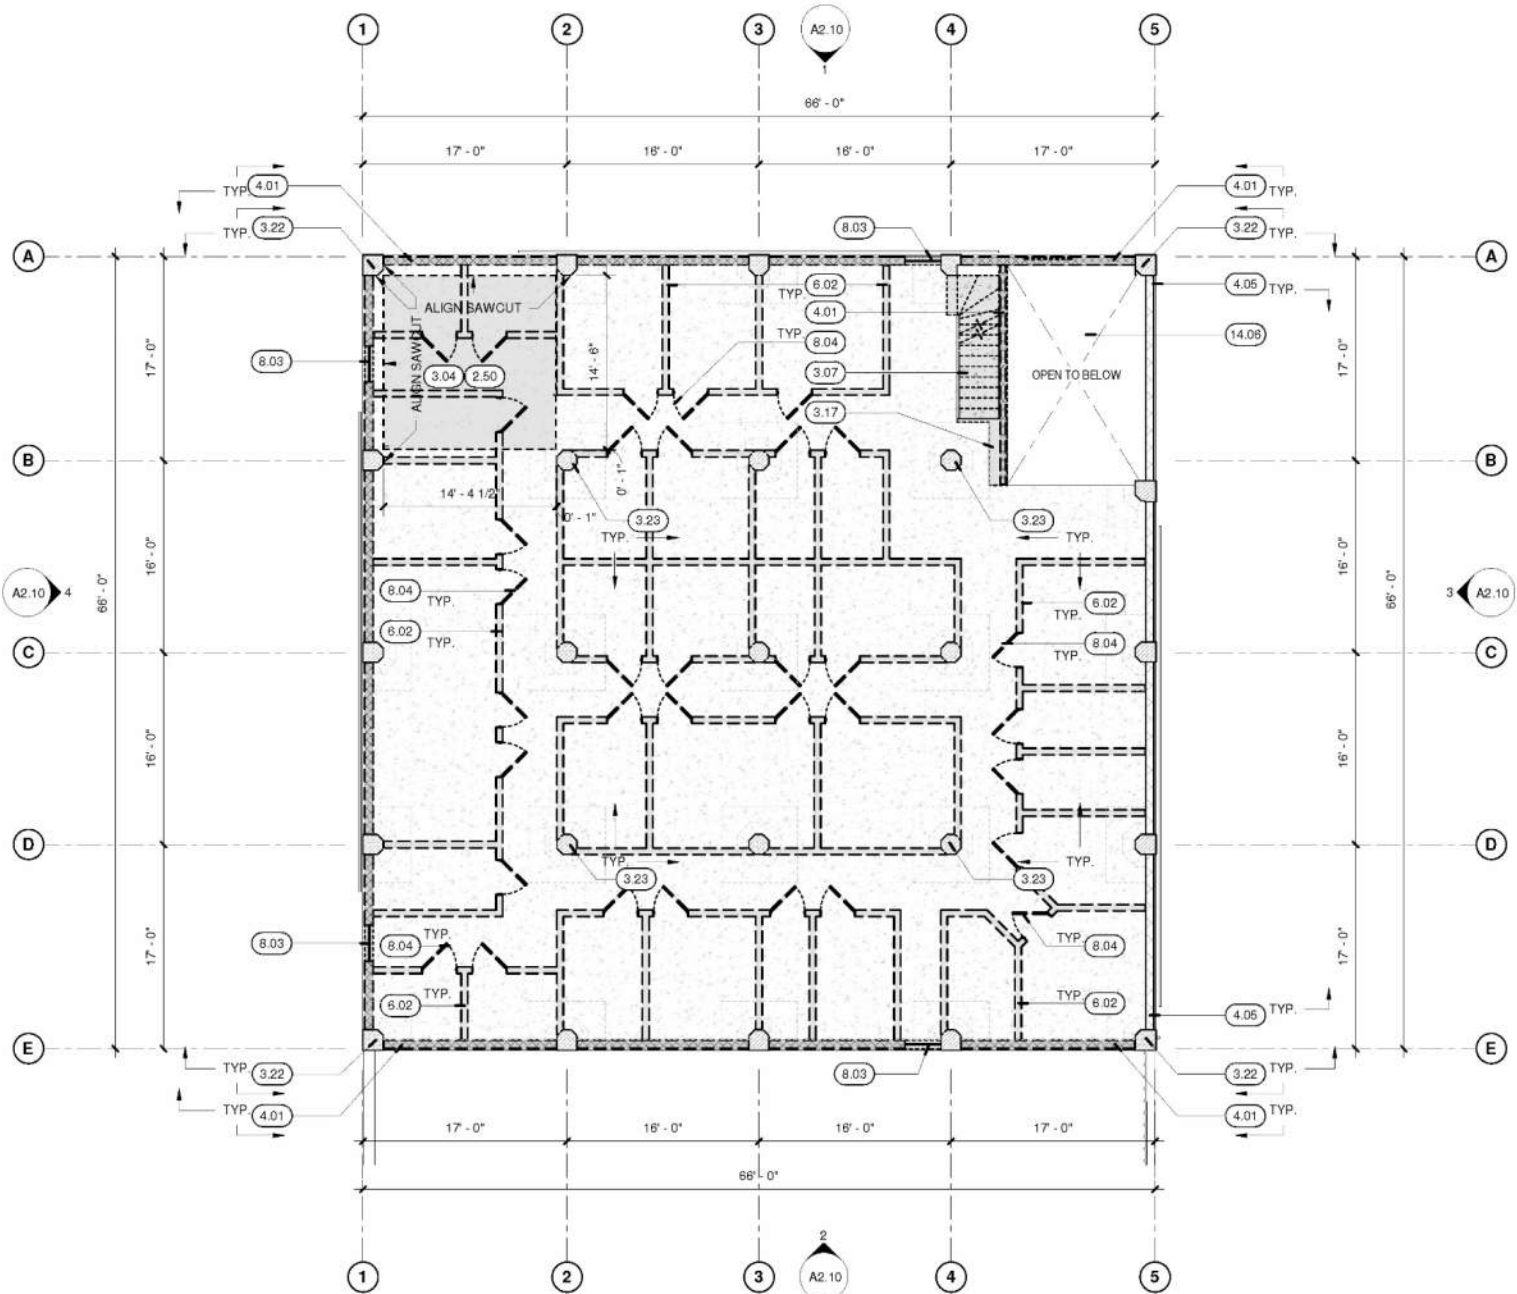

2 DEMOLITION 3RD FLOOR PLAN
1/8" = 1'-0"

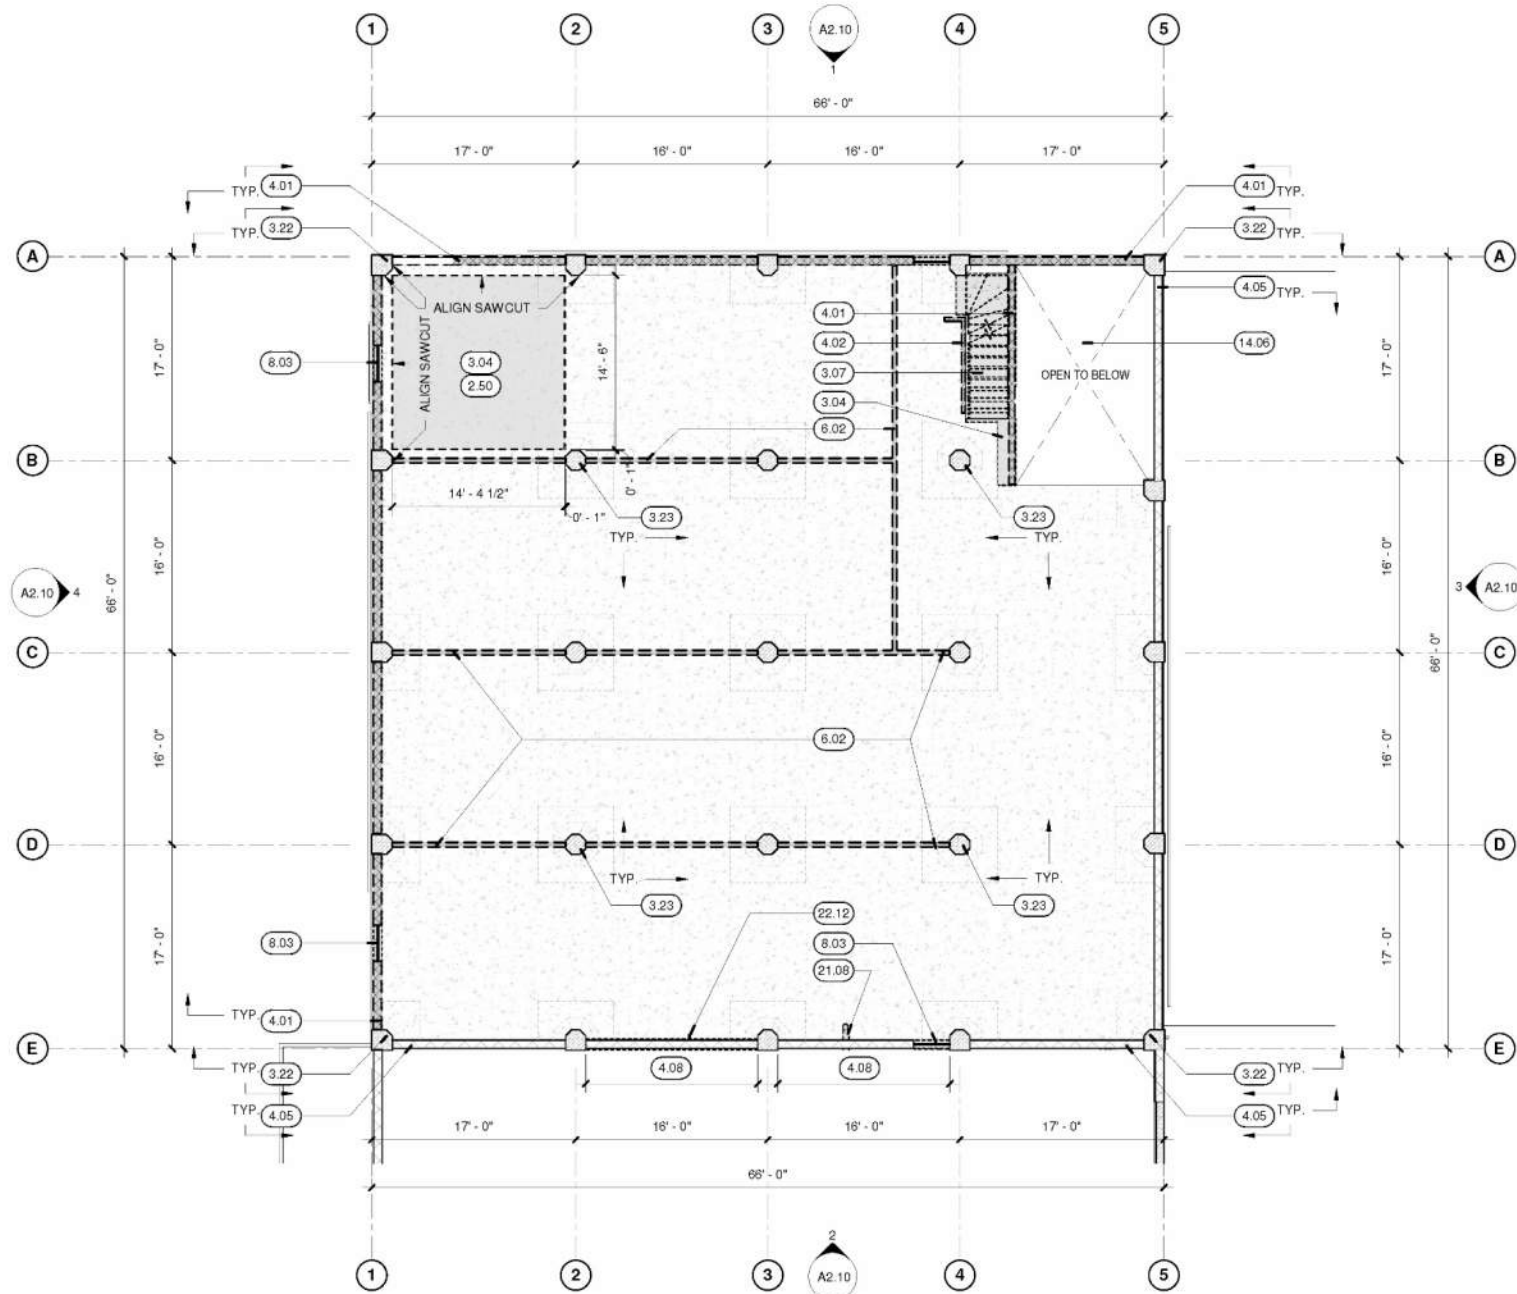



1 DEMOLITION 2ND FLOOR PLAN
1/8" = 1'-0"

- GENERAL NOTE
1. FIELD VERIFY ALL EXISTING CONDITIONS PRIOR TO COMMENCING NEW WORK. IMMEDIATELY NOTIFY DESIGNER OF ANY DISCREPANCIES OR OMISSIONS.
 2. DIMENSIONS ARE SHOWN FROM FACE OF STUD TO FACE OF STUD AND FACE OF MASONRY UNLESS NOTED OTHERWISE. DIMENSIONS FROM EXISTING COLUMNS ARE FROM CENTER OF EXISTING COLUMN. WALLS ARE FROM EXISTING FACE OF WALL.
 3. COORDINATE WITH ELECTRICAL FOR NEW UNDERGROUND UTILITIES.
 4. CHEMICAL TERMITICIDE TREATMENT AT ALL NEW WORK AND DISTURBED AREAS.
 5. CAREFULLY REMOVE AND DISPOSE OF ITEMS / AREAS SCHEDULED FOR REMOVAL UNLESS NOTED OTHERWISE.
 6. AREAS SHOWN FOR REMOVAL ARE SHOWN AS DIAGRAMMATIC. COORDINATE WITH EXISTING FIELD CONDITIONS AND CONSTRUCTION DOCUMENTS TO DETERMINE EXACT AREAS OF REMOVAL TO ALLOW FOR THE INSTALLATION OF NEW WORK.
 7. COORDINATE WITH THE EXTERIOR DEMOLITION ELEVATION SHEETS. COORDINATE WITH STRUCTURAL DRAWINGS.

- KEYNOTES
- 2.50 CONTRACTOR TO PROVIDE TEMPORARY FALL PROTECTION (IN ACCORDANCE WITH OSHA STANDARDS) AS REQUIRED.
 - 3.04 EXIST - TO BE SAWCUT AND REMOVED - INTERIOR CONCRETE
 - 3.07 EXIST - TO BE REMOVED - INTERIOR CONCRETE STAIR
 - 3.17 EXIST - TO REMAIN - INTERIOR CONCRETE SLAB
 - 3.22 EXIST - TO REMAIN - CONCRETE PERIMETER COLUMN
 - 3.23 EXIST - TO REMAIN - CONCRETE INTERIOR COLUMN
 - 3.24 EXIST - TO REMAIN - CONCRETE WALL
 - 4.01 EXIST - TO BE REMOVED - NON-STRUCTURAL CLAY BLOCK INFILL. CONTRACTOR TO PROVIDE TEMPORARY FALL PROTECTION AS REQUIRED.
 - 4.02 EXIST - TO BE REMOVED - NON-STRUCTURAL BRICK INFILL
 - 4.05 EXIST - TO REMAIN - NOT STRUCTURAL CLAY BLOCK INFILL W/ STUCCO FINISH
 - 4.08 EXIST - TO BE REMOVED - NON-STRUCTURAL CLAY BLOCK INFILL BELOW SOUTHERN BUILDING ROOF LINE (ROUGHLY 3" AFF). SAWCUT AND WEDGE FOR NEW LINTEL. COORD. W/ ARCHITECT FOR EXACT LOCATION. REF. TO STRUCTURAL DRAWINGS.
 - 6.02 EXIST - TO BE REMOVED - INTERIOR (NON-LOAD BEARING) PARTITION WALL. CUT EXISTING FASTENERS AT SILL PLATE, GRIND FLUSH, DO NOT PRY OUT.
 - 8.03 EXIST - TO BE REMOVED - WINDOW SYSTEM. CONTRACTOR TO TEMPORARILY SECURE THE BUILDING.
 - 8.04 EXIST - TO BE REMOVED - INTERIOR DOOR
 - 8.08 EXIST - DOOR TO REMAIN - CONTRACTOR TO REFURBISH, REPLACE ALL HARDWARE TO MATCH AS CLOSE AS POSSIBLE TO EXIST. REPLACE THRESHOLD - ALL WEATHER STRIPPING, PREP AS NECESSARY, PRIME AND PAINT. FINAL COLOR T.B.D. COORD. W/ ARCHITECT (REPLACE CRACKED GLASS AS NECESSARY)
 - 10.10 EXIST - ROOF TOP BUILDING STORAGE TO BE REMOVED. SAFE AND SECURE STORAGE OF THE SIGN IS STRONGLY ENCOURAGED BY THE CITY OF TUCSON. RESTORATION AND REINSTALLATION WILL REQUIRE CITY OF TUCSON REVIEW.
 - 14.06 EXIST - TO BE REMOVED - DECOMMISSIONED PLATFORM HOIST. ALL ASSOCIATED COMPONENTS, COUNTER WEIGHT AND RAILS TO REMAIN IF SPACE ALLOWS. COORD. W/ ARCHITECT
 - 21.08 EXIST - TO BE RELOCATED - FIRE SPRINKLER TRUNK LINE. COORD. W/ FIRE SPRINKLER PERMIT DWGS. (SEPARATE PERMIT)
 - 22.12 EXIST - TO BE RELOCATED - COPPER WATER LINE TO RELOCATED. COORD. W/ ARCHITECT TO DETERMINE EXACT LOCATION. REF. TO PLUMBING

REVISIONS

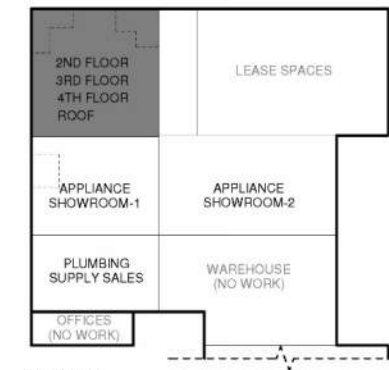

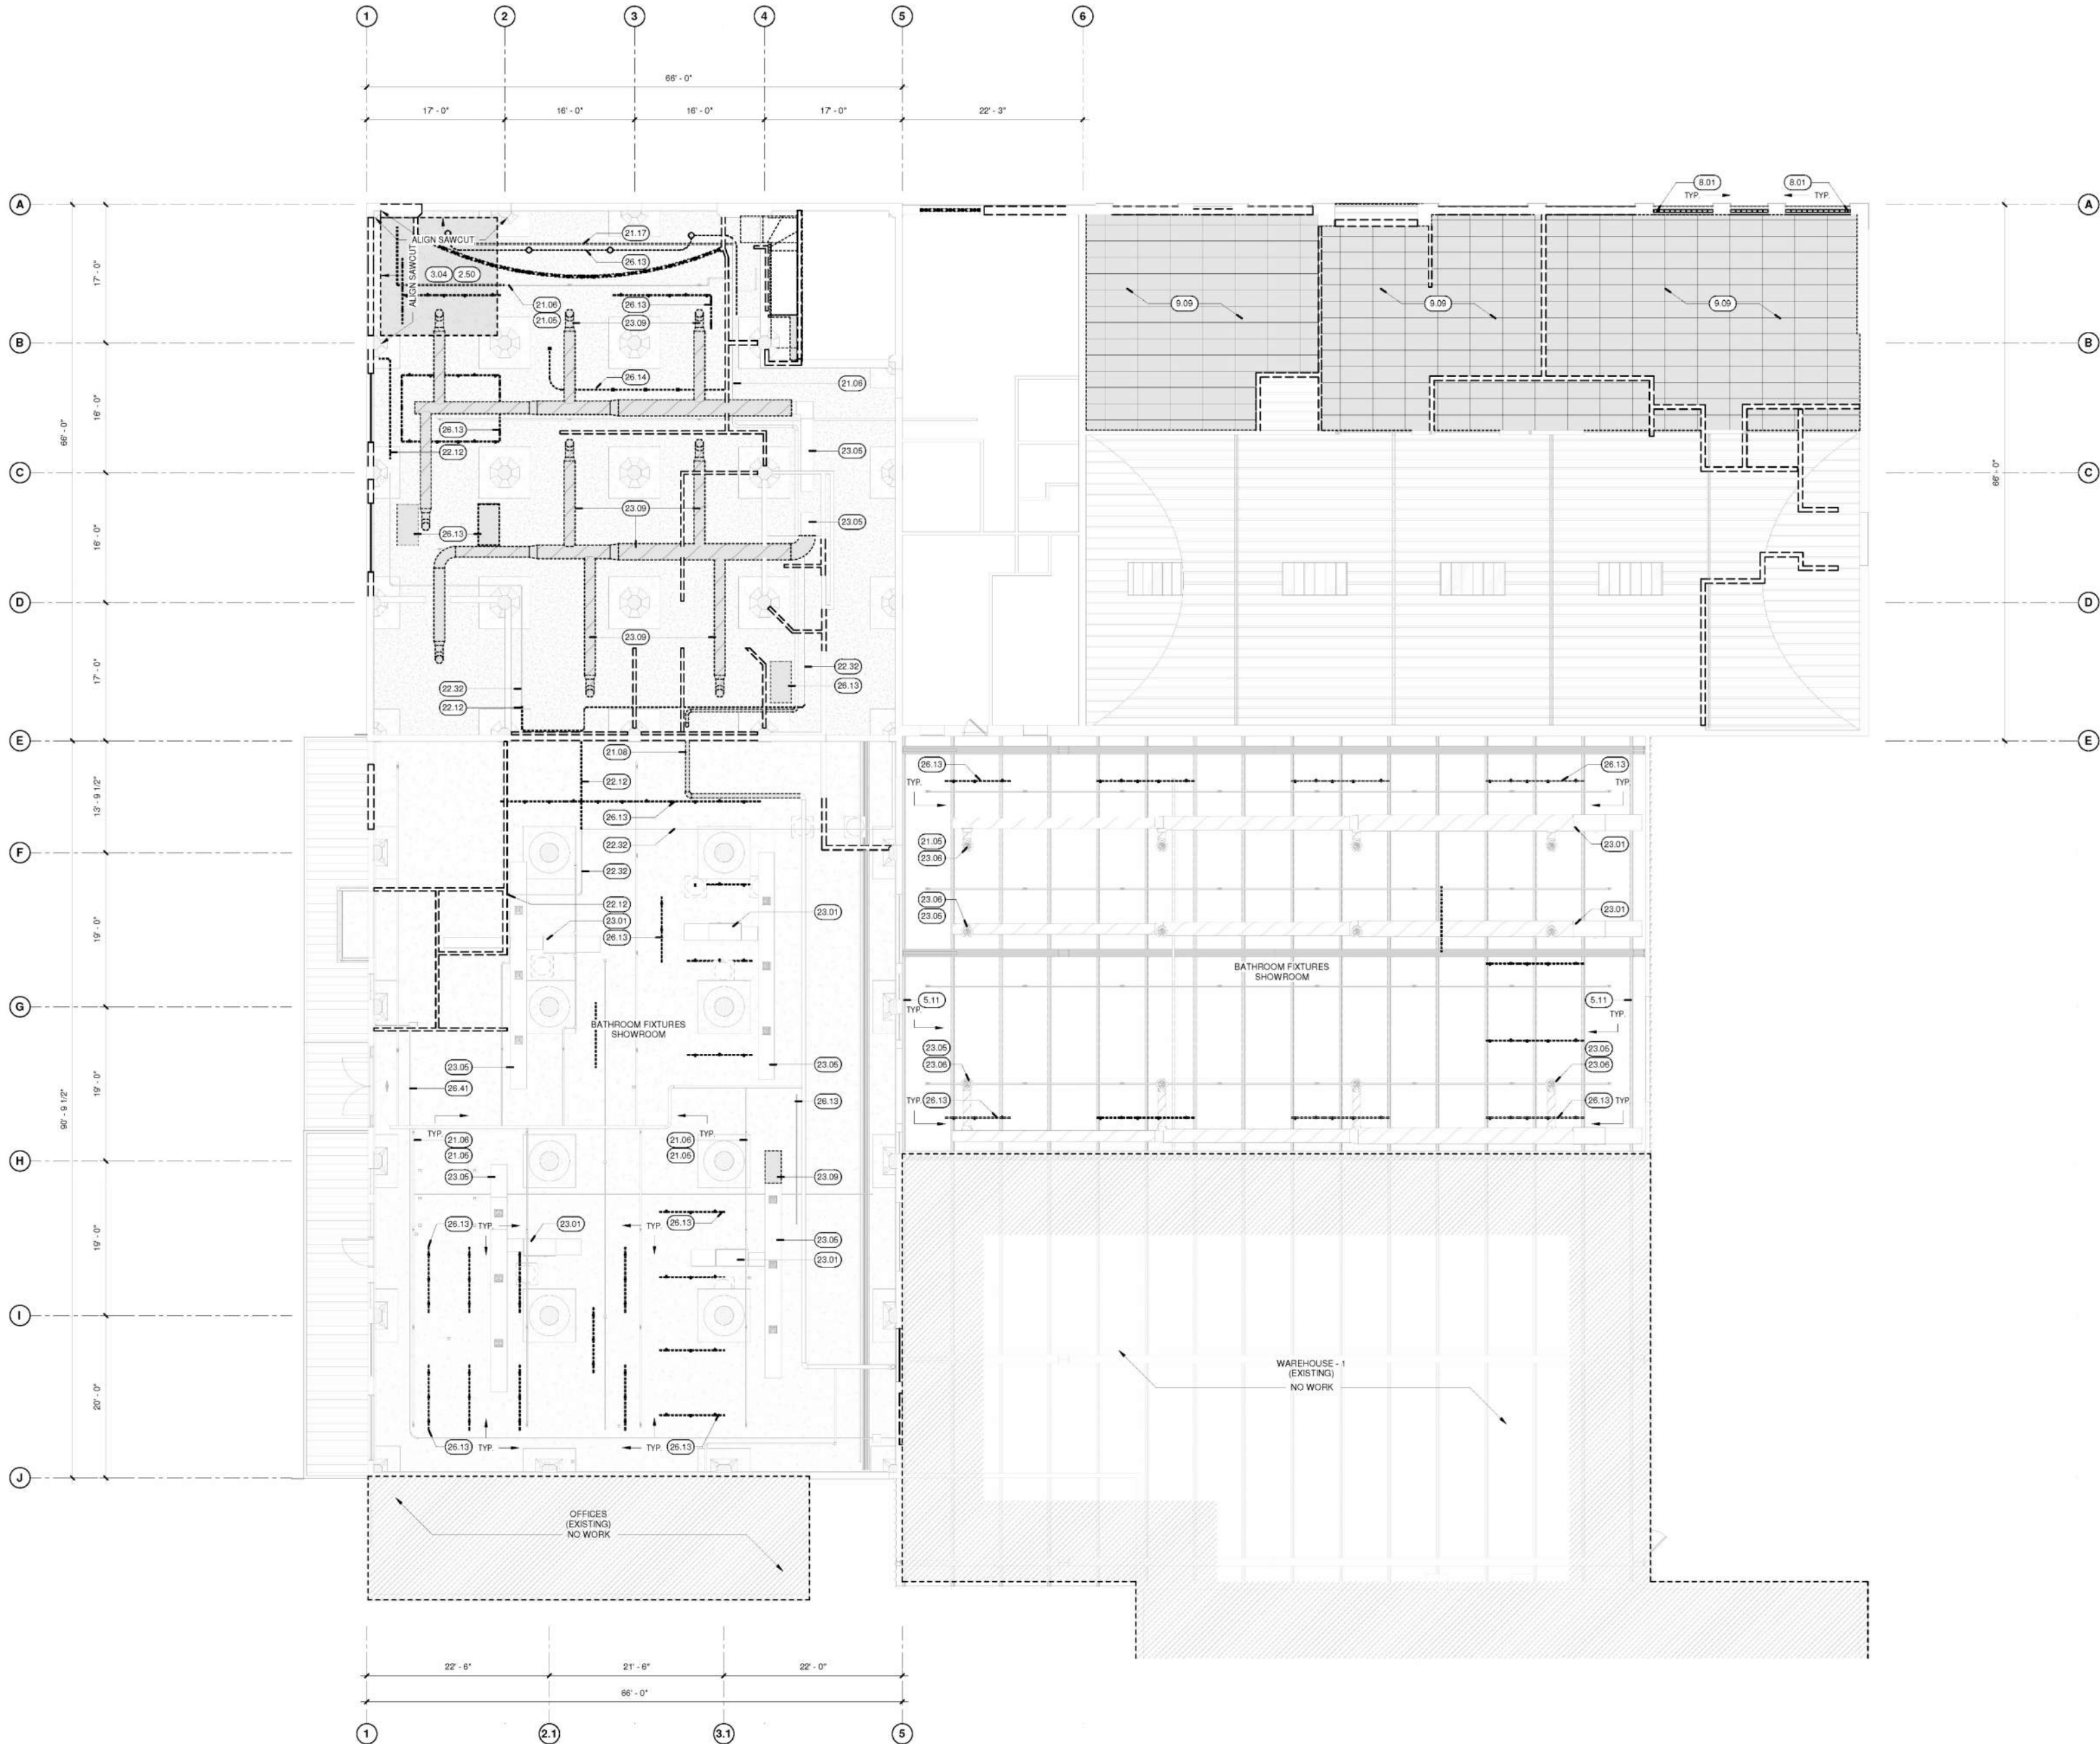

- GENERAL NOTE
1. FIELD VERIFY ALL EXISTING CONDITIONS PRIOR TO COMMENCING NEW WORK. IMMEDIATELY NOTIFY DESIGNER OF ANY DISCREPANCIES OR OMISSIONS.
 2. DIMENSIONS ARE SHOWN FROM FACE OF STUD TO FACE OF STUD AND FACE OF MASONRY UNLESS NOTED OTHERWISE. DIMENSIONS FROM EXISTING COLUMNS ARE FROM CENTER OF EXISTING COLUMN, WALLS ARE FROM EXISTING FACE OF WALL.
 3. COORDINATE WITH ELECTRICAL FOR NEW UNDERGROUND UTILITIES.
 4. CHEMICAL TERTICIDE TREATMENT AT ALL NEW WORK AND DISTURBED AREAS.
 5. CAREFULLY REMOVE AND DISPOSE OF ITEMS / AREAS SCHEDULED FOR REMOVAL UNLESS NOTED OTHERWISE.
 6. AREAS SHOWN FOR REMOVAL ARE SHOWN AS DIAGRAMMATIC, COORDINATE WITH EXISTING FIELD CONDITIONS AND CONSTRUCTION DOCUMENTS TO DETERMINE EXACT AREAS OF REMOVAL TO ALLOW FOR THE INSTALLATION OF NEW WORK.
 7. COORDINATE WITH THE EXTERIOR DEMOLITION ELEVATION SHEETS. COORDINATE WITH STRUCTURAL DRAWINGS.


- KEYNOTES
- 2.00 CONTRACTOR TO PROVIDE TEMPORARY FALL PROTECTION (IN ACCORDANCE WITH OSHA STANDARDS) AS REQUIRED.
 - 3.04 EXIST. TO BE SAWCUT AND REMOVED - INTERIOR CONCRETE
 - 5.11 EXIST. TO REMAIN - STEEL PURLINS
 - 8.01 EXIST. TO BE REMOVED - GLASS BLOCK WALL, CONTRACTOR TO TEMPORARILY SECURE THE BUILDING
 - 9.09 EXIST. TO BE REMOVED - ACOUSTIC TILE
 - 21.05 EXIST. TO REMAIN - FIRE SPRINKLER HEAD, COORD. W/ FIRE SPRINKLER PERMIT DOWNS. (SEPARATE PERMIT)
 - 21.06 EXIST. TO REMAIN - SPRINKLER SUPPLY LINE
 - 21.08 EXIST. TO BE RELOCATED - FIRE SPRINKLER TRUNK LINE, COORD. W/ FIRE SPRINKLER PERMIT DOWNS. (SEPARATE PERMIT)
 - 21.17 EXIST. TO BE REMOVED - FIRE SPRINKLER HEAD, COORD. W/ FIRE SPRINKLER PERMIT DOWNS. (SEPARATE PERMIT)
 - 22.12 EXIST. TO BE RELOCATED - COPPER WATER LINE TO RELOCATED, COORD. W/ ARCHITECT TO DETERMINE EXACT LOCATION. REF. TO PLUMBING
 - 22.32 EXIST. TO REMAIN - WATER LINE, COORD. W/ PLUMBING
 - 23.01 EXIST. TO REMAIN - FAN COIL, CONTRACTOR TO PROTECT UNIT AND ASSOCIATED POWER SUPPLY + LINESETS DURING CONSTRUCTION
 - 23.05 EXIST. TO REMAIN - SUPPLY DUCTWORK
 - 23.06 EXIST. TO REMAIN - SUPPLY AIR DIFFUSER
 - 23.09 EXIST. TO BE REMOVED - MECHANICAL DUCTWORK, REF. TO MECH
 - 26.13 EXIST. TO BE REMOVED - ELECTRICAL LIGHT FIXTURE, UTILIZE EXIST. CIRCUIT FOR FUTURE LIGHTING, REF. TO ELECTRICAL
 - 26.14 EXIST. TO BE REMOVED - SURFACE MOUNT CONDUIT AND ANY AND ALL ASSOCIATED JUNCTION BOXES, COORD. W/ ARCHITECT
 - 26.41 EXIST. TO REMAIN - SURFACE MOUNTED METALLIC ELECTRICAL CONDUIT



Repp + McIn Design + Construction expressly disclaims any responsibility from any unauthorized use of these plans, drawings and notes. Any authorization must be requested in writing. This drawings may have been reproduced at a size different than originally drawn. The Owner and Architect assume no responsibility for use of incorrect scale. Drawings are not to be scaled. Not Published - All Rights Reserved.

ISSUE DATE 2025.09.15
PROJ # 730
DRAWN BY SJD
CHECKED BY JRM

REVISIONS

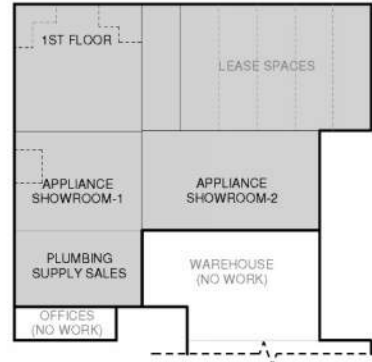

KEY PLAN

BENJAMIN SUPPLY - REMODEL
4440 N. 7TH AVE, Tucson, AZ 85705
DEMOLITION - FIRST FLOOR RCP

A0.30

1 DEMOLITION FIRST FLOOR RCP
1/8" = 1'-0"






- GENERAL NOTE
- 1 FIELD VERIFY ALL EXISTING CONDITIONS PRIOR TO COMMENCING NEW WORK. IMMEDIATELY NOTIFY DESIGNER OF ANY DISCREPANCIES OR OMISSIONS.
 - 2 SPOT ELEVATIONS ARE RELATIVE TO THE INTERIOR FINISH FLOOR ELEVATION AND DO NOT ACCOUNT FOR SITE SLOPE. CONTRACTOR TO VERIFY PRIOR TO COMMENCING NEW WORK.
 - 3 DIMENSIONS ARE SHOWN FROM FACE OF STUD TO FACE OF STUD AND FACE OF MASONRY UNLESS NOTED OTHERWISE. DIMENSIONS FROM EXISTING COLUMNS ARE FROM CENTER OF EXISTING STEEL COLUMN. WALLS ARE FROM EXISTING FACE OF WALL.
 - 4 CAREFULLY REMOVE AND DISPOSE OF ITEMS / AREAS SCHEDULED FOR REMOVAL UNLESS NOTED OTHERWISE.
 - 5 AREAS SHOWN FOR REMOVAL ARE SHOWN AS DIAGRAMMATIC, COORDINATE WITH EXISTING FIELD CONDITIONS AND CONSTRUCTION DOCUMENTS TO DETERMINE EXACT AREAS OF REMOVAL TO ALLOW FOR THE INSTALLATION OF NEW WORK.
 - 6 COORDINATE WITH THE DEMOLITION PLAN SHEETS. COORDINATE WITH STRUCTURAL DRAWINGS.


- KEYNOTES
- 3.01 EXIST. TO BE SAWCUT AND REMOVED - EXTERIOR CONCRETE FLATWORK
 - 3.02 EXIST. TO BE REMOVED - EXTERIOR CONCRETE FLATWORK
 - 3.06 EXIST. TO BE REMOVED - INTERIOR CONCRETE RAMP
 - 3.22 EXIST. TO REMAIN - CONCRETE PERIMETER COLUMN
 - 3.28 EXIST. TO REMAIN - CONCRETE BEAM
 - 4.01 EXIST. TO BE REMOVED - NON-STRUCTURAL CLAY BLOCK INFILL, CONTRACTOR TO PROVIDE TEMPORARY FALL PROTECTION AS REQUIRED
 - 4.02 EXIST. TO BE REMOVED - NON-STRUCTURAL BRICK INFILL
 - 4.03 EXIST. TO REMAIN - BRICK WALL W/ STUCCO FINISH
 - 4.05 EXIST. TO REMAIN - NOT STRUCTURAL CLAY BLOCK INFILL W/ STUCCO FINISH
 - 4.08 EXIST. TO BE REMOVED - NON-STRUCTURAL CLAY BLOCK INFILL BELOW SOUTHERN BUILDING ROOF LINE (ROUGH, 3 FT AFF), SAWCUT AND WEDGE FOR NEW LATEL, COORD. W/ ARCHITECT FOR EXACT LOCATION, REF. TO STRUCTURAL DRAWINGS
 - 5.01 EXIST. TO TO BE SALVAGED AND RELOCATED - ORNAMENTAL CABLE RAILING, PROVIDE REPLACEMENT PARTS TO MATCH EXIST., WELD TO EXIST. CONTINUOUS EDGE ANGLE
 - 5.03 EXIST. TO REMAIN - ORNAMENTAL CABLE RAILING - STEEL EDGE ANGLE (4"x6"x8" V.I.F.)
 - 6.01 EXIST. TO BE REMOVED - STUCCO, SHEATHING, AND NON-STRUCTURAL INFILL WALL
 - 8.01 EXIST. TO BE REMOVED - GLASS BLOCK WALL, CONTRACTOR TO TEMPORARILY SECURE THE BUILDING
 - 8.02 EXIST. TO BE REMOVED - EXTERIOR STOREFRONT DOOR, CONTRACTOR TO TEMPORARILY SECURE THE BUILDING
 - 8.03 EXIST. TO BE REMOVED - WINDOW SYSTEM, CONTRACTOR TO TEMPORARILY SECURE THE BUILDING
 - 8.07 EXIST. TO REMAIN - STEEL DIVIDED LITE WINDOW SYSTEM, CONTRACTOR TO PROTECT AS NEEDED, TYP., PRIME + PAINT AS NECESSARY, FINAL COLOR T.B.D., COORD. W/ ARCHITECT - REPAIR AS NEEDED
 - 8.08 EXIST. DOOR TO REMAIN - CONTRACTOR TO REFURBISH, REPLACE ALL HARDWARE TO MATCH AS CLOSE AS POSSIBLE TO EXIST., REPLACE THRESHOLD - ALL WEATHER STRIPPING, PREP AS NECESSARY, PRIME AND PAINT, FINAL COLOR T.B.D., COORD. W/ ARCHITECT (REPLACE CRACKED GLASS AS NECESSARY)
 - 8.16 SALVAGED/RELOCATED STEEL DIVIDED LITE WINDOW SYSTEM, TO BE INSTALLED IN EXIST. OPENING, CONTRACTOR TO PROTECT AS NEEDED, TYP., PRIME + PAINT AS NECESSARY, FINAL COLOR T.B.D., COORD. W/ ARCHITECT - REPAIR AS NEEDED
 - 9.01 EXIST. TO BE REMOVED - CAREFULLY REMOVE STUCCO AND METAL LATH, CONTRACTOR TO MAINTAIN BRICK SUBSTRATE
 - 9.04 EXIST. TO BE REMOVED - STUCCO FOAM BUMP-OUT
 - 9.10 NEW STUCCO SYSTEM, (SKIM COAT OF EXIST. ADHESIVE PRIMER) SQUARE CORNER PROFILE THROUGHOUT, PROVIDE STUCCO STOP AT ANY AND ALL LOCATIONS ABUTTING WINDOWS, DOORS, OR OTHER ARCHITECTURAL FEATURES, TEXTURE TO BE #20 SAND FINISH, PAINTED STUCCO
 - 21.06 EXIST. TO BE RELOCATED - FIRE SPRINKLER TRUNK LINE, COORD. W/ FIRE SPRINKLER PERMIT DWGS. (SEPARATE PERMIT)
 - 22.02 EXIST. TO BE RELOCATED - BACKFLOW PREVENTER, PROVIDE SECURITY OAGE - CONCRETE MOUNTING PAD, COORD. W/ PLUMBING
 - 22.04 EXIST. TO REMAIN - GAS METER
 - 23.07 EXIST. TO BE REMOVED - SWAMP COOLER, CONTRACTOR TO PROVIDE CURB CAP AT ALL ROOF PENETRATIONS, COORD. W/ MECH.
 - 23.08 EXIST. TO BE REMOVED - RTU, CONTRACTOR TO PROVIDE CURB CAP AT ALL ROOF PENETRATIONS, COORD. W/ MECH.
 - 26.02 EXIST. TO BE REMOVED - ELECTRICAL DISCONNECT, REF. TO ELEC.
 - 26.11 EXIST. TO REMAIN - ELECTRICAL PULL BOX, REF. TO ELEC.
 - 26.16 EXIST. TO BE REMOVED - SURFACE MOUNTED METALLIC ELECTRICAL CONDUIT, FEEDERS (WIRE) TO BE SALVAGED AND USED FOR FUTURE SCOPE, REF. TO ELEC.
 - 26.19 EXIST. TO BE REMOVED - PULL BOX
 - 26.24 EXIST. TO REMAIN - SURFACE MOUNTED METALLIC ELECTRICAL CONDUIT, FEEDERS (WIRE) TO BE SALVAGED AND USED FOR FUTURE SCOPE, REF. TO ELEC.
 - 26.41 EXIST. TO REMAIN - SURFACE MOUNTED METALLIC ELECTRICAL CONDUIT

Repp + Mclain Design and Construction expressly disclaims any responsibility from any unauthorized use of these plans, drawings and notes. Any authorization must be requested in writing. This drawings may have been reproduced at a size different than originally drawn. The Owner and Architect assume no responsibility for use of incorrect scale. Drawings are not to be scaled. Not Published - All Rights Reserved.

ISSUE DATE 2026 03 06
PROJ # 730
DRAWN BY SJD
CHECKED BY JRM

REVISIONS

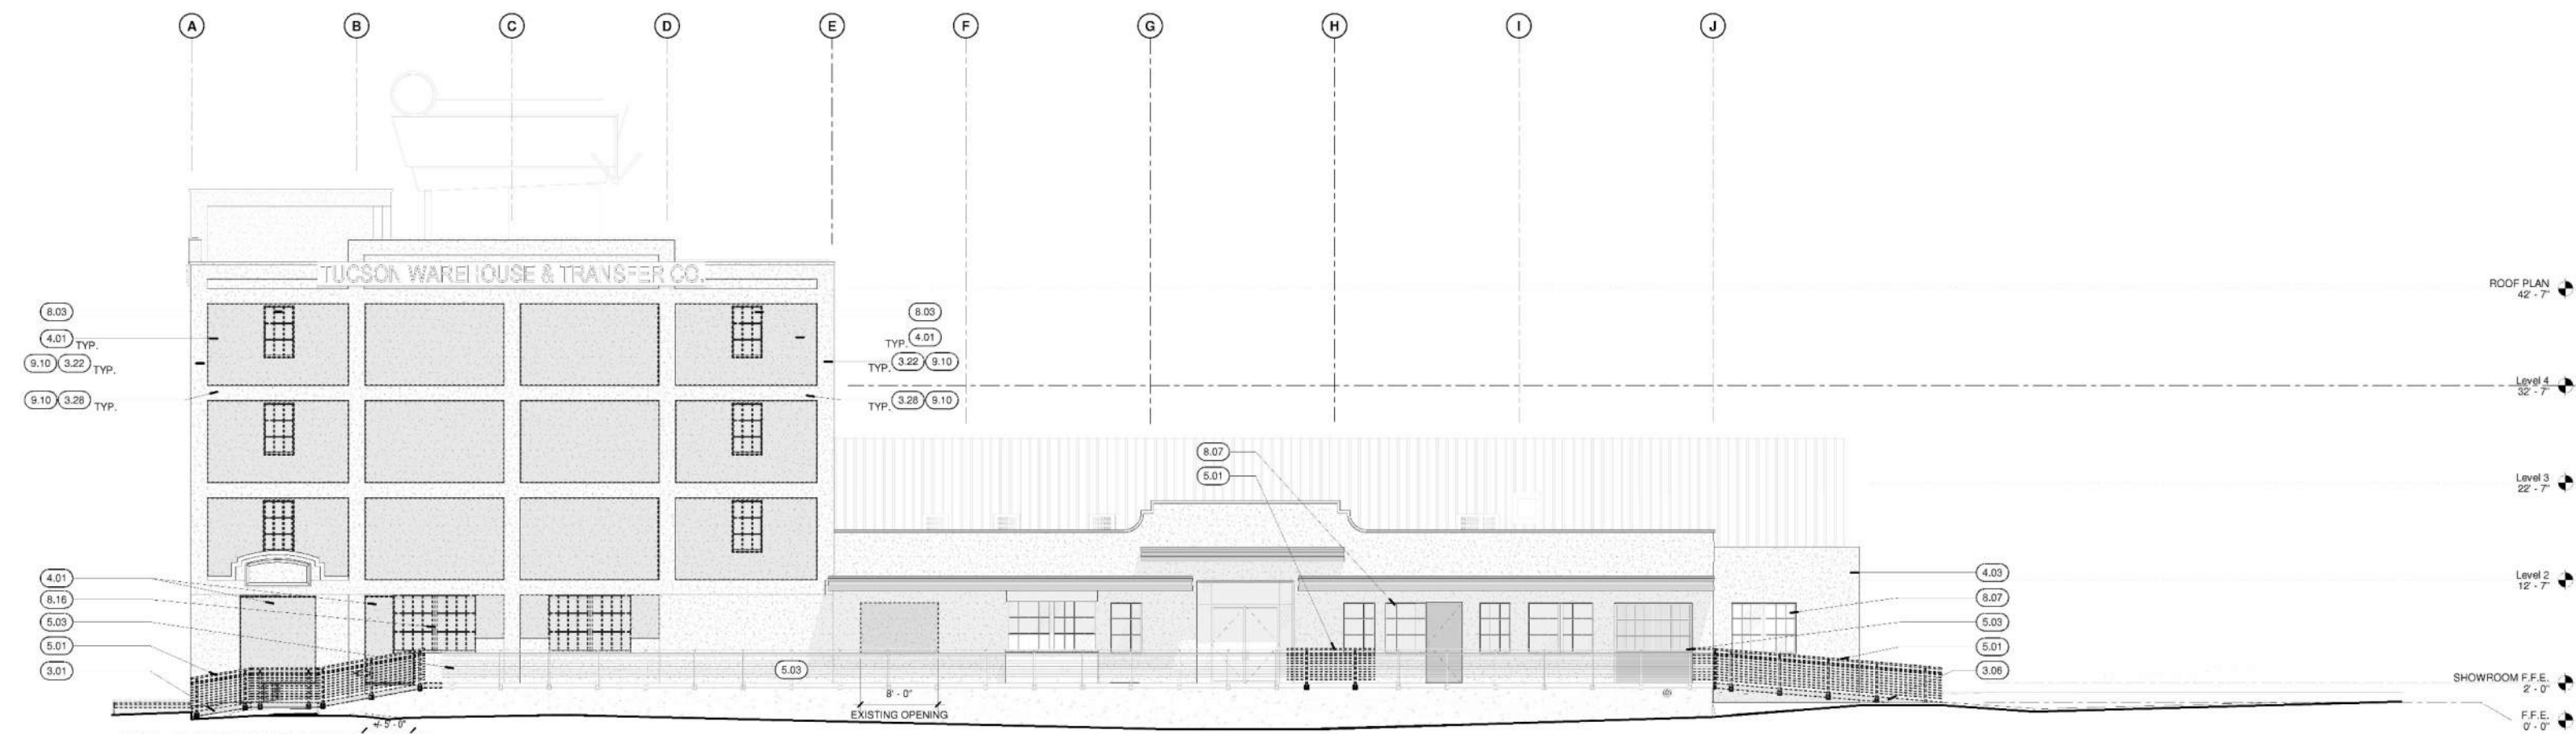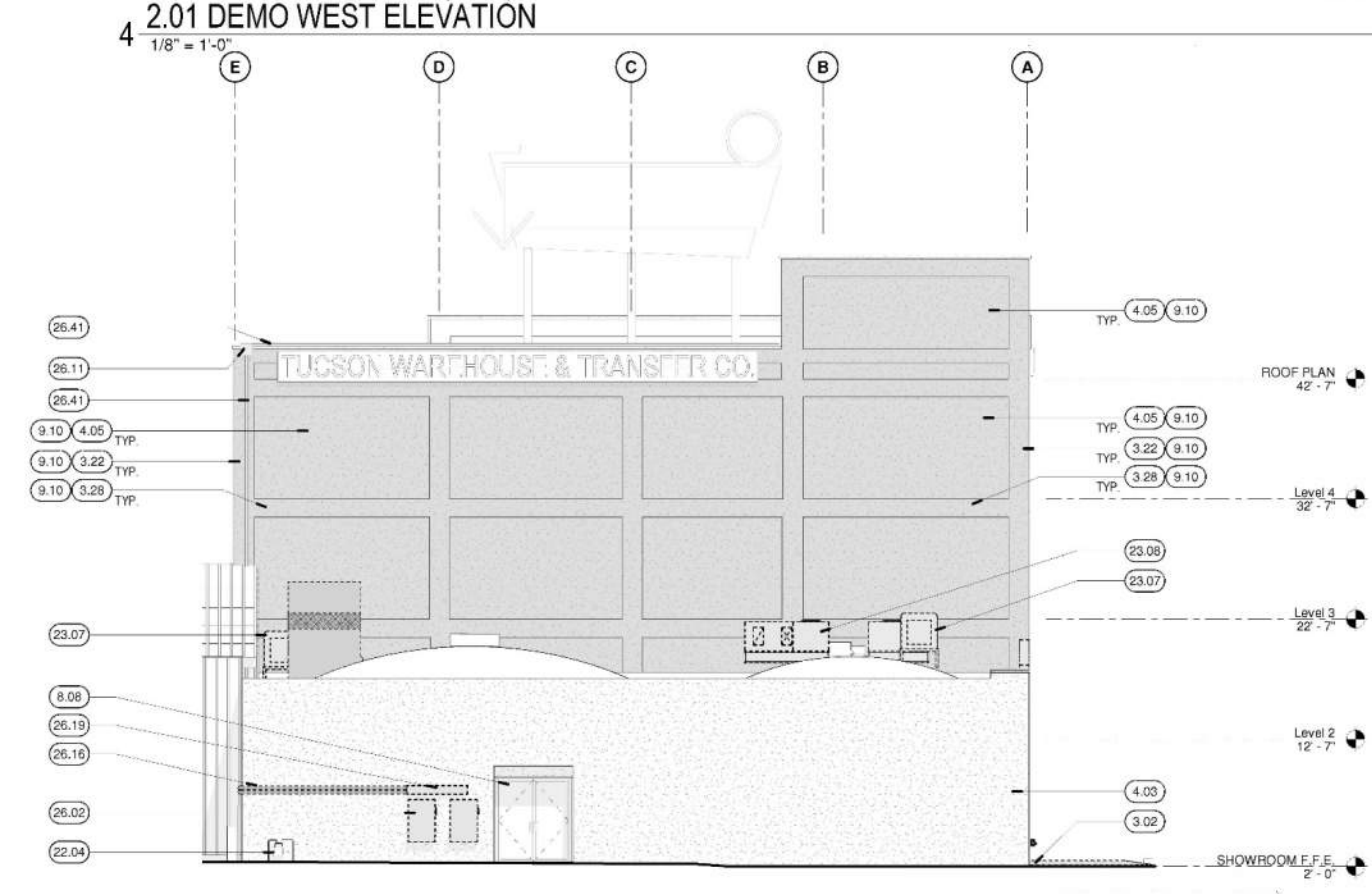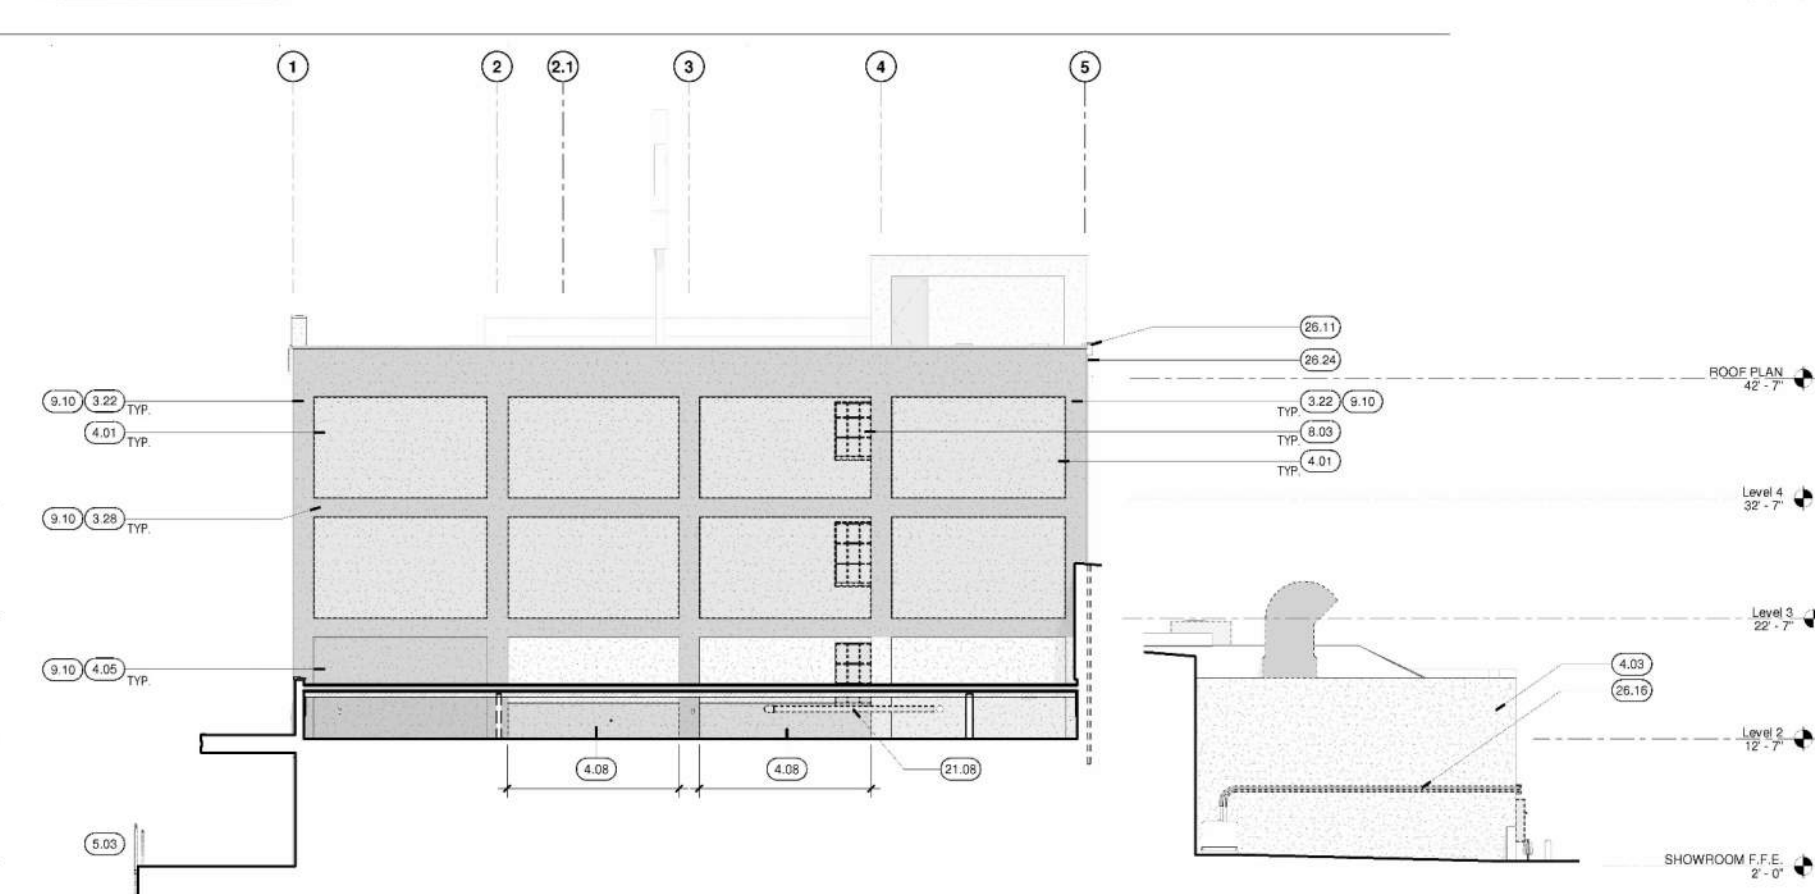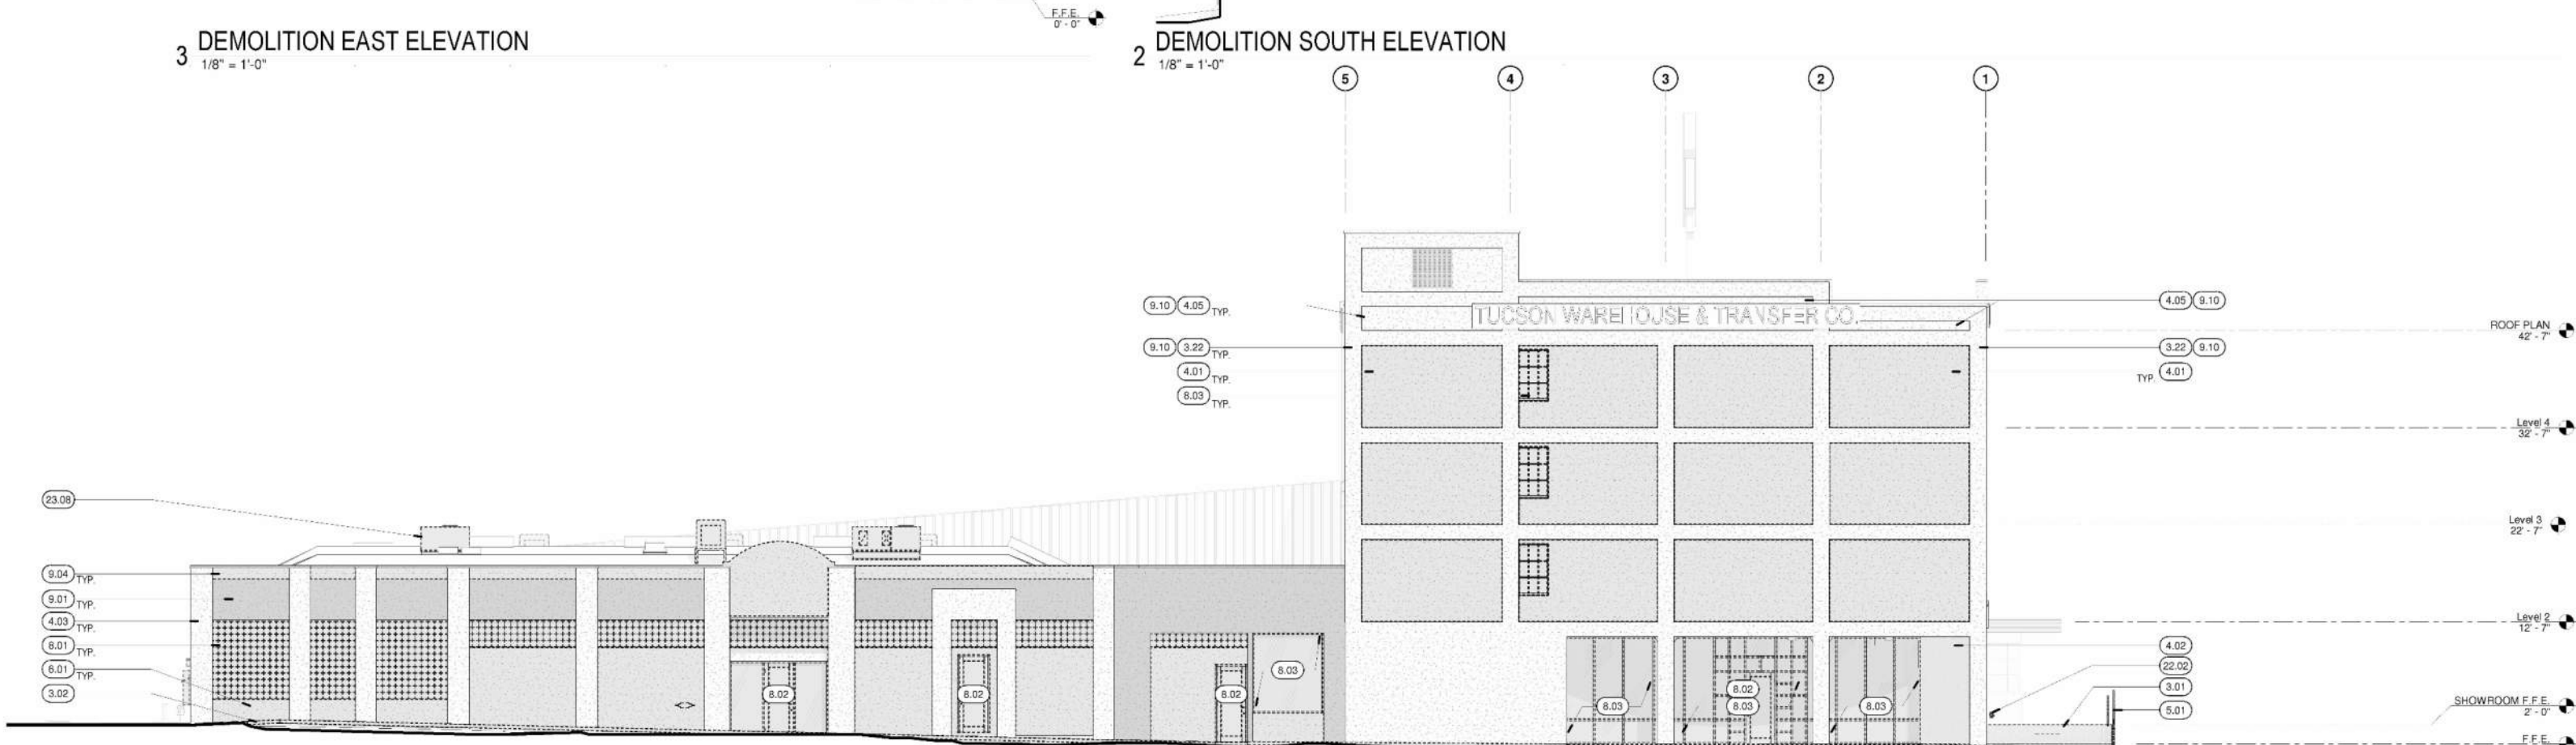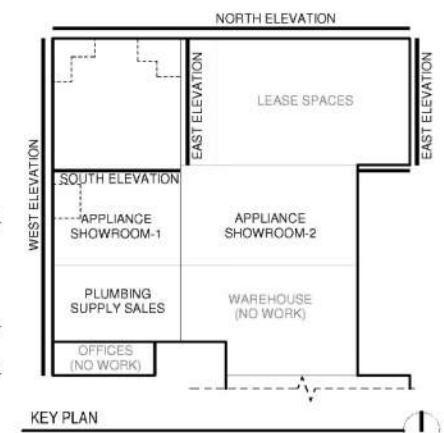

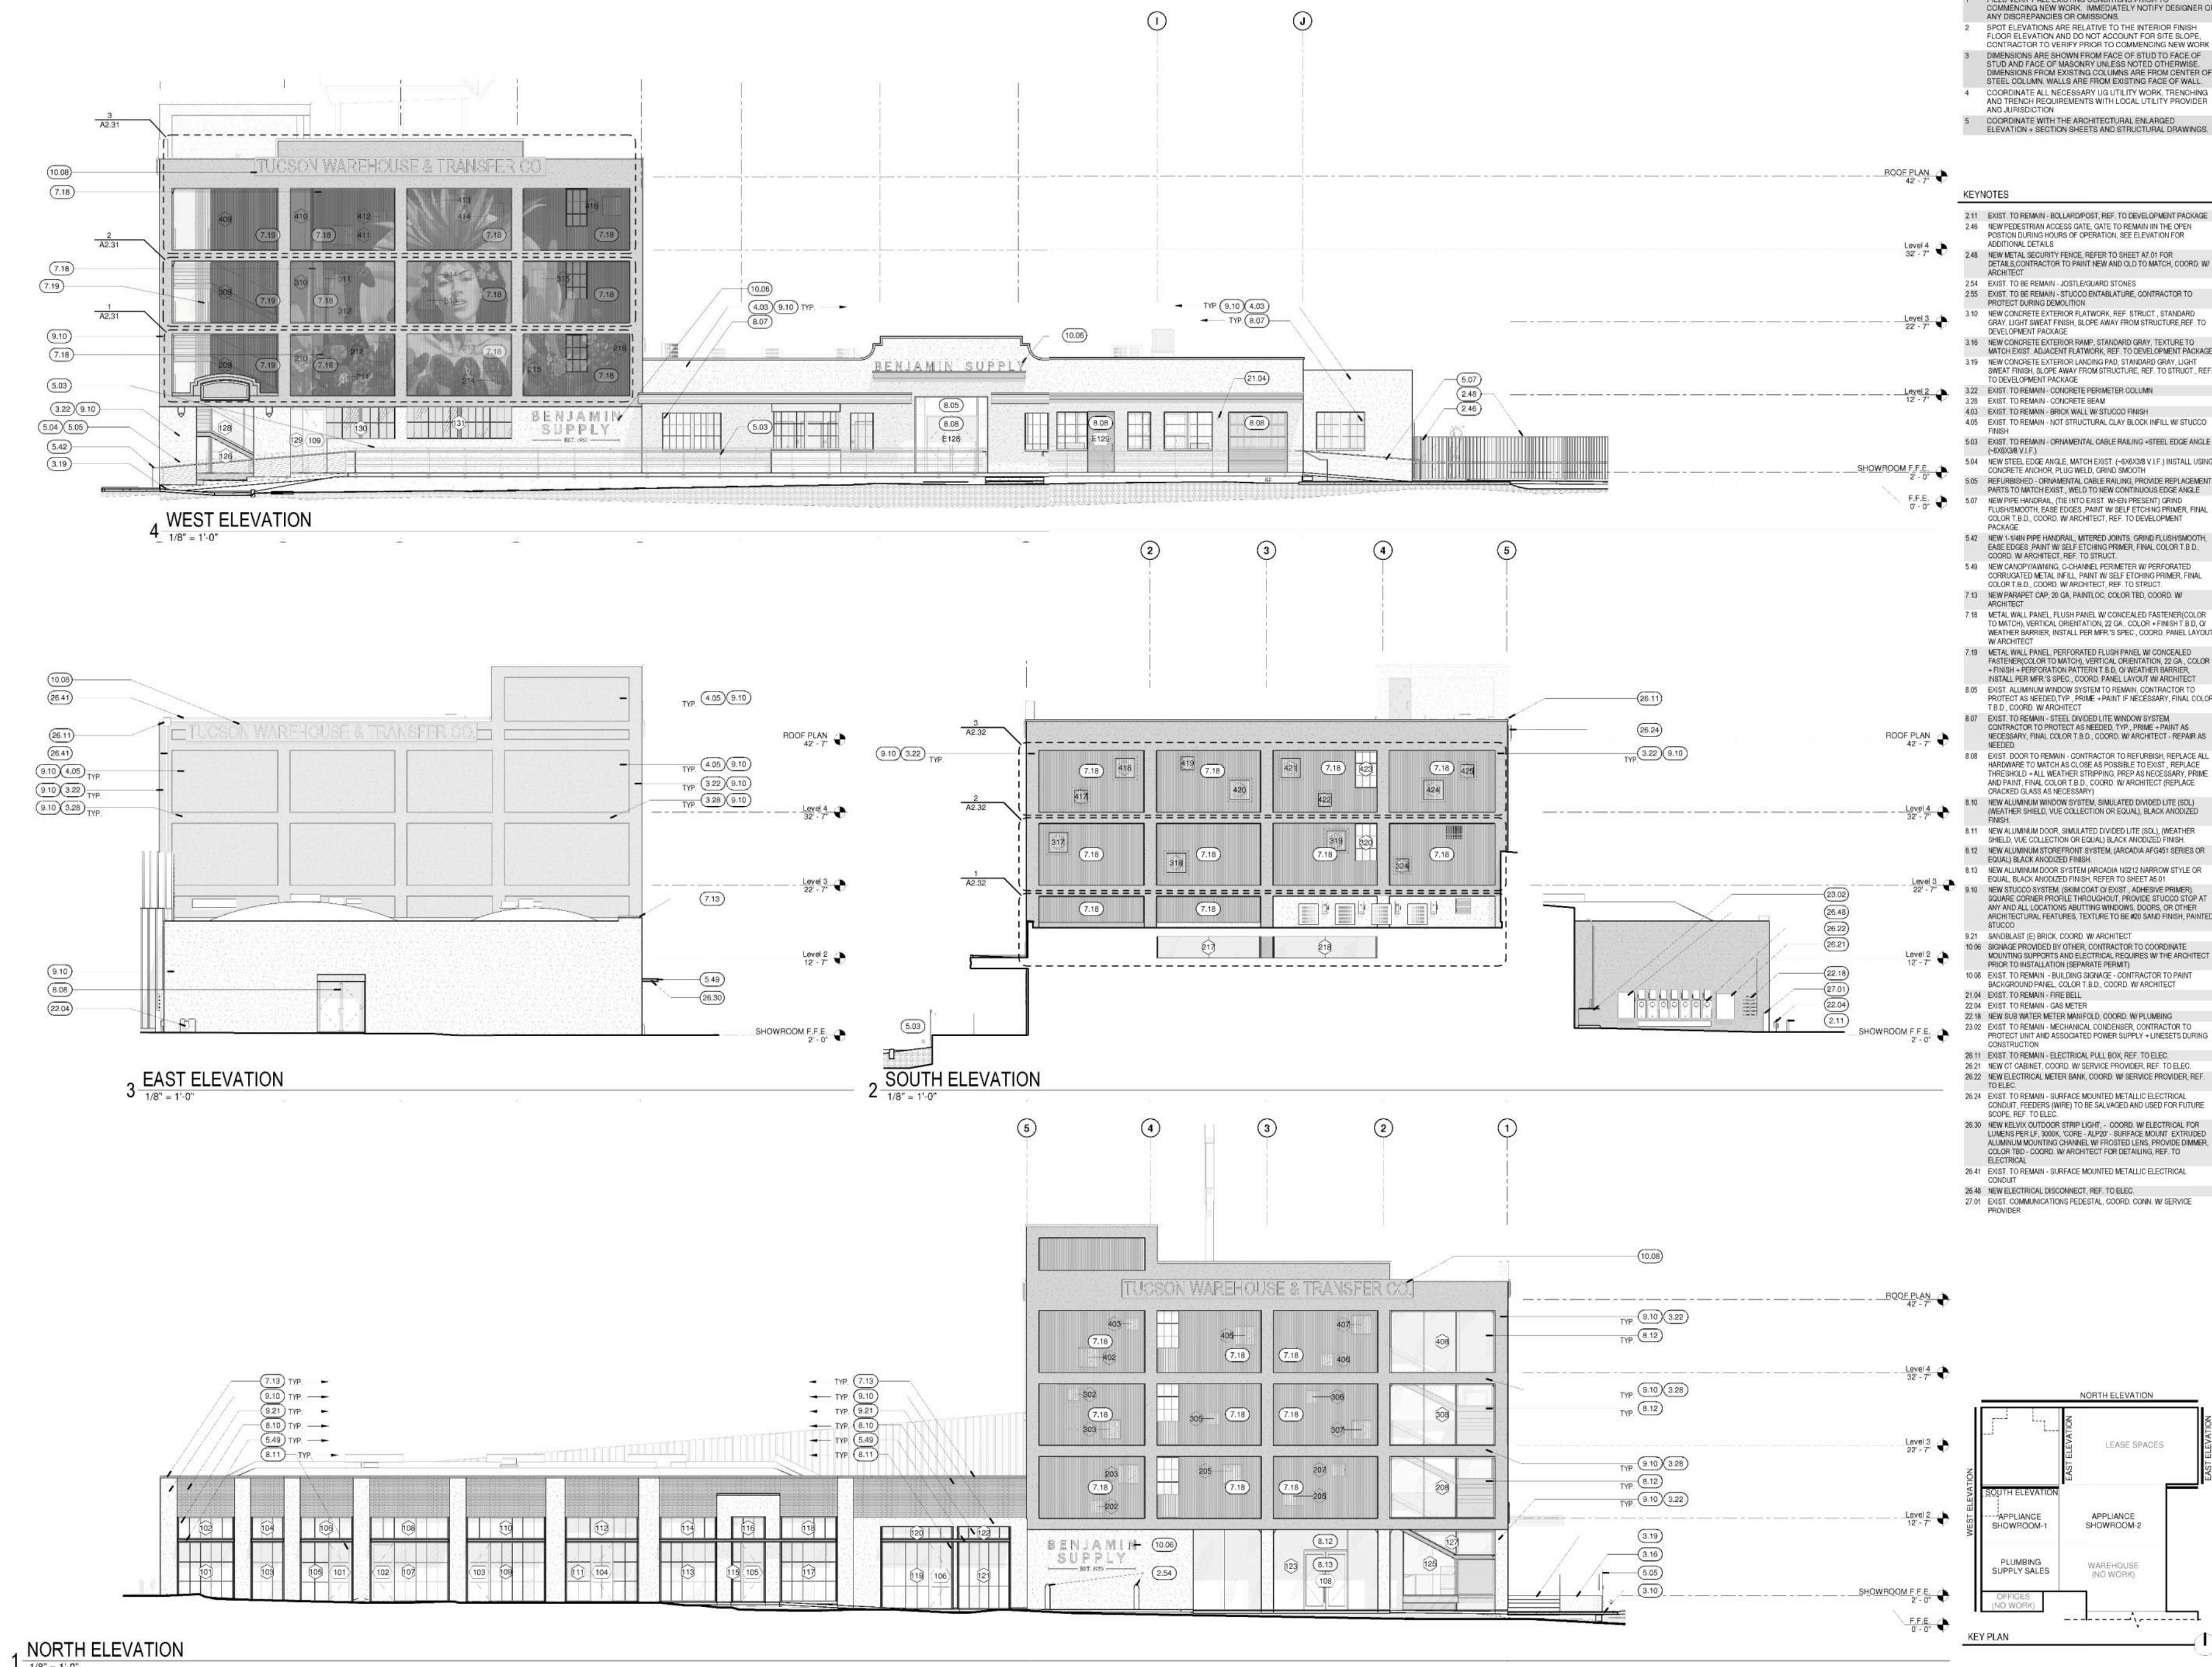

HARDWARE SCHEDULE

- HW-1

EXTERIOR ENTRANCE (SOL)

 - DALLAS LEVER HANDLE EACH SIDE WITH LOCKBOX BY DOOR MANUFACTURER
 - *PANIC EXIT DEVICE WITH ENTRY LEVER (REFER TO DOOR SCHEDULE)
 - OFFSET PIVOT HINGE
 - ADA-COMPLIANT ALUMINUM LOW PROFILE THRESHOLD WITH INTEGRAL WEATHER SWEEP
 - SURFACE MOUNTED CLOSER, COLOR TO MATCH DOOR
 - WEATHER STRIPPING
- HW-2

EXTERIOR EGRESS

 - PANIC EXIT DEVICE WITH KEYED ENTRY LEVER
 - MORTISE LOCK SET / SELF LATCHING
 - BALL-BEARING MORTISE HINGE
 - ADA-COMPLIANT ALUMINUM LOW PROFILE THRESHOLD WITH SMOKE SEAL WHERE REQUIRED
 - SURFACE MOUNTED CLOSER (SELF-CLOSING)
 - WEATHER STRIPPING
- HW-3

EXTERIOR ENTRANCE

 - LADDER PULL EACH SIDE WITH KEYED ENTRY FLUSH BOLT AT SECONDARY LEAF (TOP AND BOTTOM)
 - *3/8" ADJUSTABLE THRESHOLD MOUNT BOTTOM PIVOT SET
 - CONCEALED OVERHEAD CLOSER
 - ADA-COMPLIANT ALUMINUM LOW PROFILE THRESHOLD WITH INTEGRAL WEATHER SWEEP
 - WEATHER STRIPPING
 - SIGNAGE TO BE POSTED ABOVE DOOR WHICH STATES THE FOLLOWING
"THIS DOOR TO REMAIN UNLOCKED WHEN THIS SPACE OCCUPIED"
- HW-4

EXTERIOR EGRESS

 - PANIC EXIT DEVICE WITH KEYED ENTRY
 - MORTISE LOCK SET W/ DEADBOLT / SELF LATCHING
 - MORTISE CONCEALED CONTINUOUS GEARED HINGE
 - ADA-COMPLIANT ALUMINUM LOW PROFILE THRESHOLD WITH INTEGRAL WEATHER SWEEP
 - WEATHER STRIPPING
- HW-5

INTERIOR GLASS DOOR

 - LADDER PULL EACH SIDE, EMTEX OR EQUAL
 - Q.R EUROPEAN HYDRAULIC BOTTOM PATCH FITTING PIVOT HINGE, SELF-CENTERING, CRL EUROPEAN TOP PATCH FITTING, FINISH AND HOLD-OPEN FUNCTION
 - ADA-COMPLIANT HALF SADDLE THRESHOLD
 - FLOOR STOP
- HW-6

INTERIOR DOOR

 - KEYED ENTRY LEVER
 - MORTISE LOCK SET / SELF LATCHING
 - BALL-BEARING MORTISE HINGE
 - SURFACE MOUNTED CLOSER (SELF-CLOSING)
 - WEATHER STRIPPING
 - FLOOR STOP
- HW-7

INTERIOR DOOR

 - LEVER HANDLE EACH SIDE WITH PRIVACY LOCK FUNCTION, EMTEX OR EQUAL
 - BALL-BEARING MORTISE HINGE, SQUARE CORNER
 - FLOOR STOP
- HW-8

INTERIOR RESTROOM DOOR

 - LEVER HANDLE EACH SIDE, PRIVACY MORTISE LOCK WITH INDICATOR, EMTEX OR EQUAL
 - BALL-BEARING SELF-CLOSING MORTISE HINGES, SQUARE CORNER
 - FLOOR STOP
- HW-9

INTERIOR HM DOOR

 - PANIC EXIT DEVICE WITH KEYED ENTRY LEVER
 - MORTISE LOCK SET / SELF LATCHING
 - BALL-BEARING MORTISE HINGES
 - ADA-COMPLIANT ALUMINUM LOW PROFILE THRESHOLD WITH SMOKE SEAL WHERE REQUIRED
 - SURFACE MOUNTED CLOSER (SELF-CLOSING)
 - FLOOR STOP
- HW-10

BYPASS DOOR

 - SLIDING DOOR HARDWARE WITH SOFT CLOSE FUNCTION, EMTEX OR EQUAL
 - NARROW MODERN RECTANGULAR MORTISE PULL WITH PASSAGE FUNCTION AND INTEGRATED EDGE PULL
- HW-11


EXISTING DOOR (NO NEW HARDWARE)

 - EXISTING PANIC EXIT DEVICE
 - EXISTING ENTRY HARDWARE
 - EXISTING LOCKSET
 - EXISTING HINGES
 - EXISTING ADA-COMPLIANT ALUMINUM LOW PROFILE THRESHOLD
 - EXISTING CLOSER
 - EXISTING WEATHER STRIPPING
- HW-12

EXISTING DOOR (NEW HARDWARE)

 - PANIC EXIT DEVICE WITH KEYED ENTRY LEVER
 - SURFACE MOUNTED CLOSER
 - FLUSH BOLT AT DOUBLE DOOR CONDITION, WHERE APPLICABLE
 - EXISTING LOCKSET
 - EXISTING HINGES
 - EXISTING ADA-COMPLIANT ALUMINUM LOW PROFILE THRESHOLD
 - NEW SELF CLOSER
 - NEW WEATHER STRIPPING

EXTERIOR DOOR SCHEDULE- REFER TO PLAN FOR LHRH SWING												
DOOR TAG	LOCATION	ELEVATION	WIDTH	HEIGHT	FRAME THICKNESS	FRAME MATERIALS	DOOR STYLE / MATERIAL	THICKNESS	SWING	THRESHOLD / HARDWARE	COMMENTS	DOOR TAG
101	EXTERIOR	A	3'-0"	8'-0"	4 1/4"	ALUMINUM	*WEATHER SHIELD VUE 7/8" BEVELED SOL	2 3/8"	PER PLAN	0'-0 1/2"	HW-1	101
102	EXTERIOR	A	3'-0"	8'-0"	4 1/4"	ALUMINUM	*WEATHER SHIELD VUE 7/8" BEVELED SOL	2 3/8"	PER PLAN	0'-0 1/2"	HW-1	102
103	EXTERIOR	A	3'-0"	8'-0"	4 1/4"	ALUMINUM	*WEATHER SHIELD VUE 7/8" BEVELED SOL	2 3/8"	PER PLAN	0'-0 1/2"	HW-1	103
104	EXTERIOR	A	3'-0"	8'-0"	4 1/4"	ALUMINUM	*WEATHER SHIELD VUE 7/8" BEVELED SOL	2 3/8"	PER PLAN	0'-0 1/2"	HW-1	104
105	EXTERIOR	A	3'-0"	8'-0"	4 1/4"	ALUMINUM	*WEATHER SHIELD VUE 7/8" BEVELED SOL	2 3/8"	PER PLAN	0'-0 1/2"	HW-1	105
106	EXTERIOR	A	3'-0"	9'-0"	4 1/4"	ALUMINUM	*WEATHER SHIELD VUE 7/8" BEVELED SOL	2 3/8"	PER PLAN	0'-0 1/2"	HW-1	106
107	EXTERIOR	B	2'-0"	7'-0"	4 3/4"	H.M.	H.M., PAINT GRADE	1 3/4"	PER PLAN	0'-0 1/2"	HW-2	107
108	EXTERIOR	C	6'-0"	8'-0"	4 1/2"	ALUMINUM	*ARCADIA AFG451	1 3/4"	PER PLAN	0'-0 1/2"	HW-3	108
109	EXTERIOR	D	3'-0"	8'-11"	4 1/4"	ALUMINUM	*ARCADIA AFG451	1 3/4"	PER PLAN	0'-0 1/2"	HW-4	109
124	EXTERIOR	B	7'-0"	7'-0"	3 3/4"	H.M.	H.M., PAINT GRADE	1 3/4"	PER PLAN	0'-0 1/2"	HW-2	124
127	EXTERIOR	B	3'-0"	7'-0"	4 3/4"	H.M.	H.M., PAINT GRADE	1 3/4"	PER PLAN	0'-0 1/2"	HW-2	127
E128	EXTERIOR	N/A	7'-0"	7'-11"	4 1/2"	ALUMINUM	DOUBLE ALUMINUM STOREFRONT	1 3/4"	PER PLAN	0'-0 1/2"	HW-12	E128
E129	EXTERIOR	N/A	3'-4"	8'-0"	4 1/2"	H.M.	H.M., PAINT GRADE	1 3/4"	PER PLAN	0'-0 1/2"	HW-12	E129
E130	EXTERIOR	B-SM	3'-0"	7'-0"	4 1/2"	H.M.	H.M., PAINT GRADE	1 3/4"	PER PLAN	0'-0 1/2"	HW-11	E130
E131	EXTERIOR	B-SM	3'-0"	7'-0"	4 1/2"	H.M.	H.M., PAINT GRADE	1 3/4"	PER PLAN	0'-0 1/2"	HW-11	E131

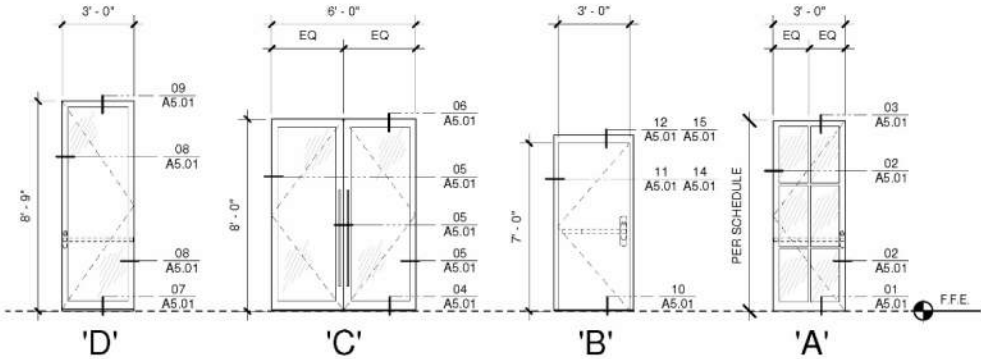

- GENERAL NOTE
- GLAZING SHALL BE "LOW-E" INSULATED 1" ASSEMBLY, .50 U-VALUE, .25 SHGC OR BETTER.
 - GLAZING USED IN DOORS, GLAZING WITHIN 18" OF THE FLOOR AND WITHIN 24" ARC OF A DOOR AND GLAZING SUBJECT TO HUMAN IMPACT SHALL BE FULLY TEMPERED.
 - REFER TO FLOOR PLAN FOR LHRH SWING OR SLIDING.
 - INTERIOR PAINT GRADE DOORS TO BE SOLID CORE W/ PAINT PER MANUFACTURER'S RECOMMENDATION.
 - WINDOW SUBCONTRACTOR TO VERIFY ALL DIMENSIONS IN FIELD PRIOR TO ORDERING.

+

repp+mclain

repp + mclain design + construction
2502 n. 1st avenue tucson, arizona 85719
p. 520.791.7035 520.791.7075
www.reppmclain.com

REPP + MCLAIN ARCHITECT

4750 N. 1ST AVENUE, SUITE 200
TUCSON, ARIZONA 85719-1001
PHONE: 520.791.7035


Repp + McLean Design and Construction expressly disclaims any responsibility from any unauthorized use of these plans, drawings and notes. Any authorization must be requested in writing. This drawings may have been reproduced at a size different than originally drawn. The Owner and Architect assume no responsibility for use of incorrect scale. Drawings are not to be scaled. Not Published - All Rights Reserved.

ISSUE DATE 2025.09.15
PROJ # 730
DRAWN BY SJD
CHECKED BY JRM

REVISIONS

GENERAL NOTE

1. GLAZING SHALL BE "LOW-E" INSULATED 1" ASSEMBLY, 50 U-VALUE, 25 SHGC OR BETTER
2. GLAZING USED IN DOORS, GLAZING WITHIN 18" OF THE FLOOR AND WITHIN 24" ARC OF A DOOR AND GLAZING SUBJECT TO HUMAN IMPACT SHALL BE FULLY TEMPERED.
3. REFER TO FLOOR PLAN FOR LH/RH SWING OR SLIDING.
4. INTERIOR PAINT GRADE DOORS TO BE SOLID CORE W/ PAINT PER MANUFACTURER'S RECOMMENDATION.
5. WINDOW SUBCONTRACTOR TO VERIFY ALL DIMENSIONS IN FIELD PRIOR TO ORDERING.

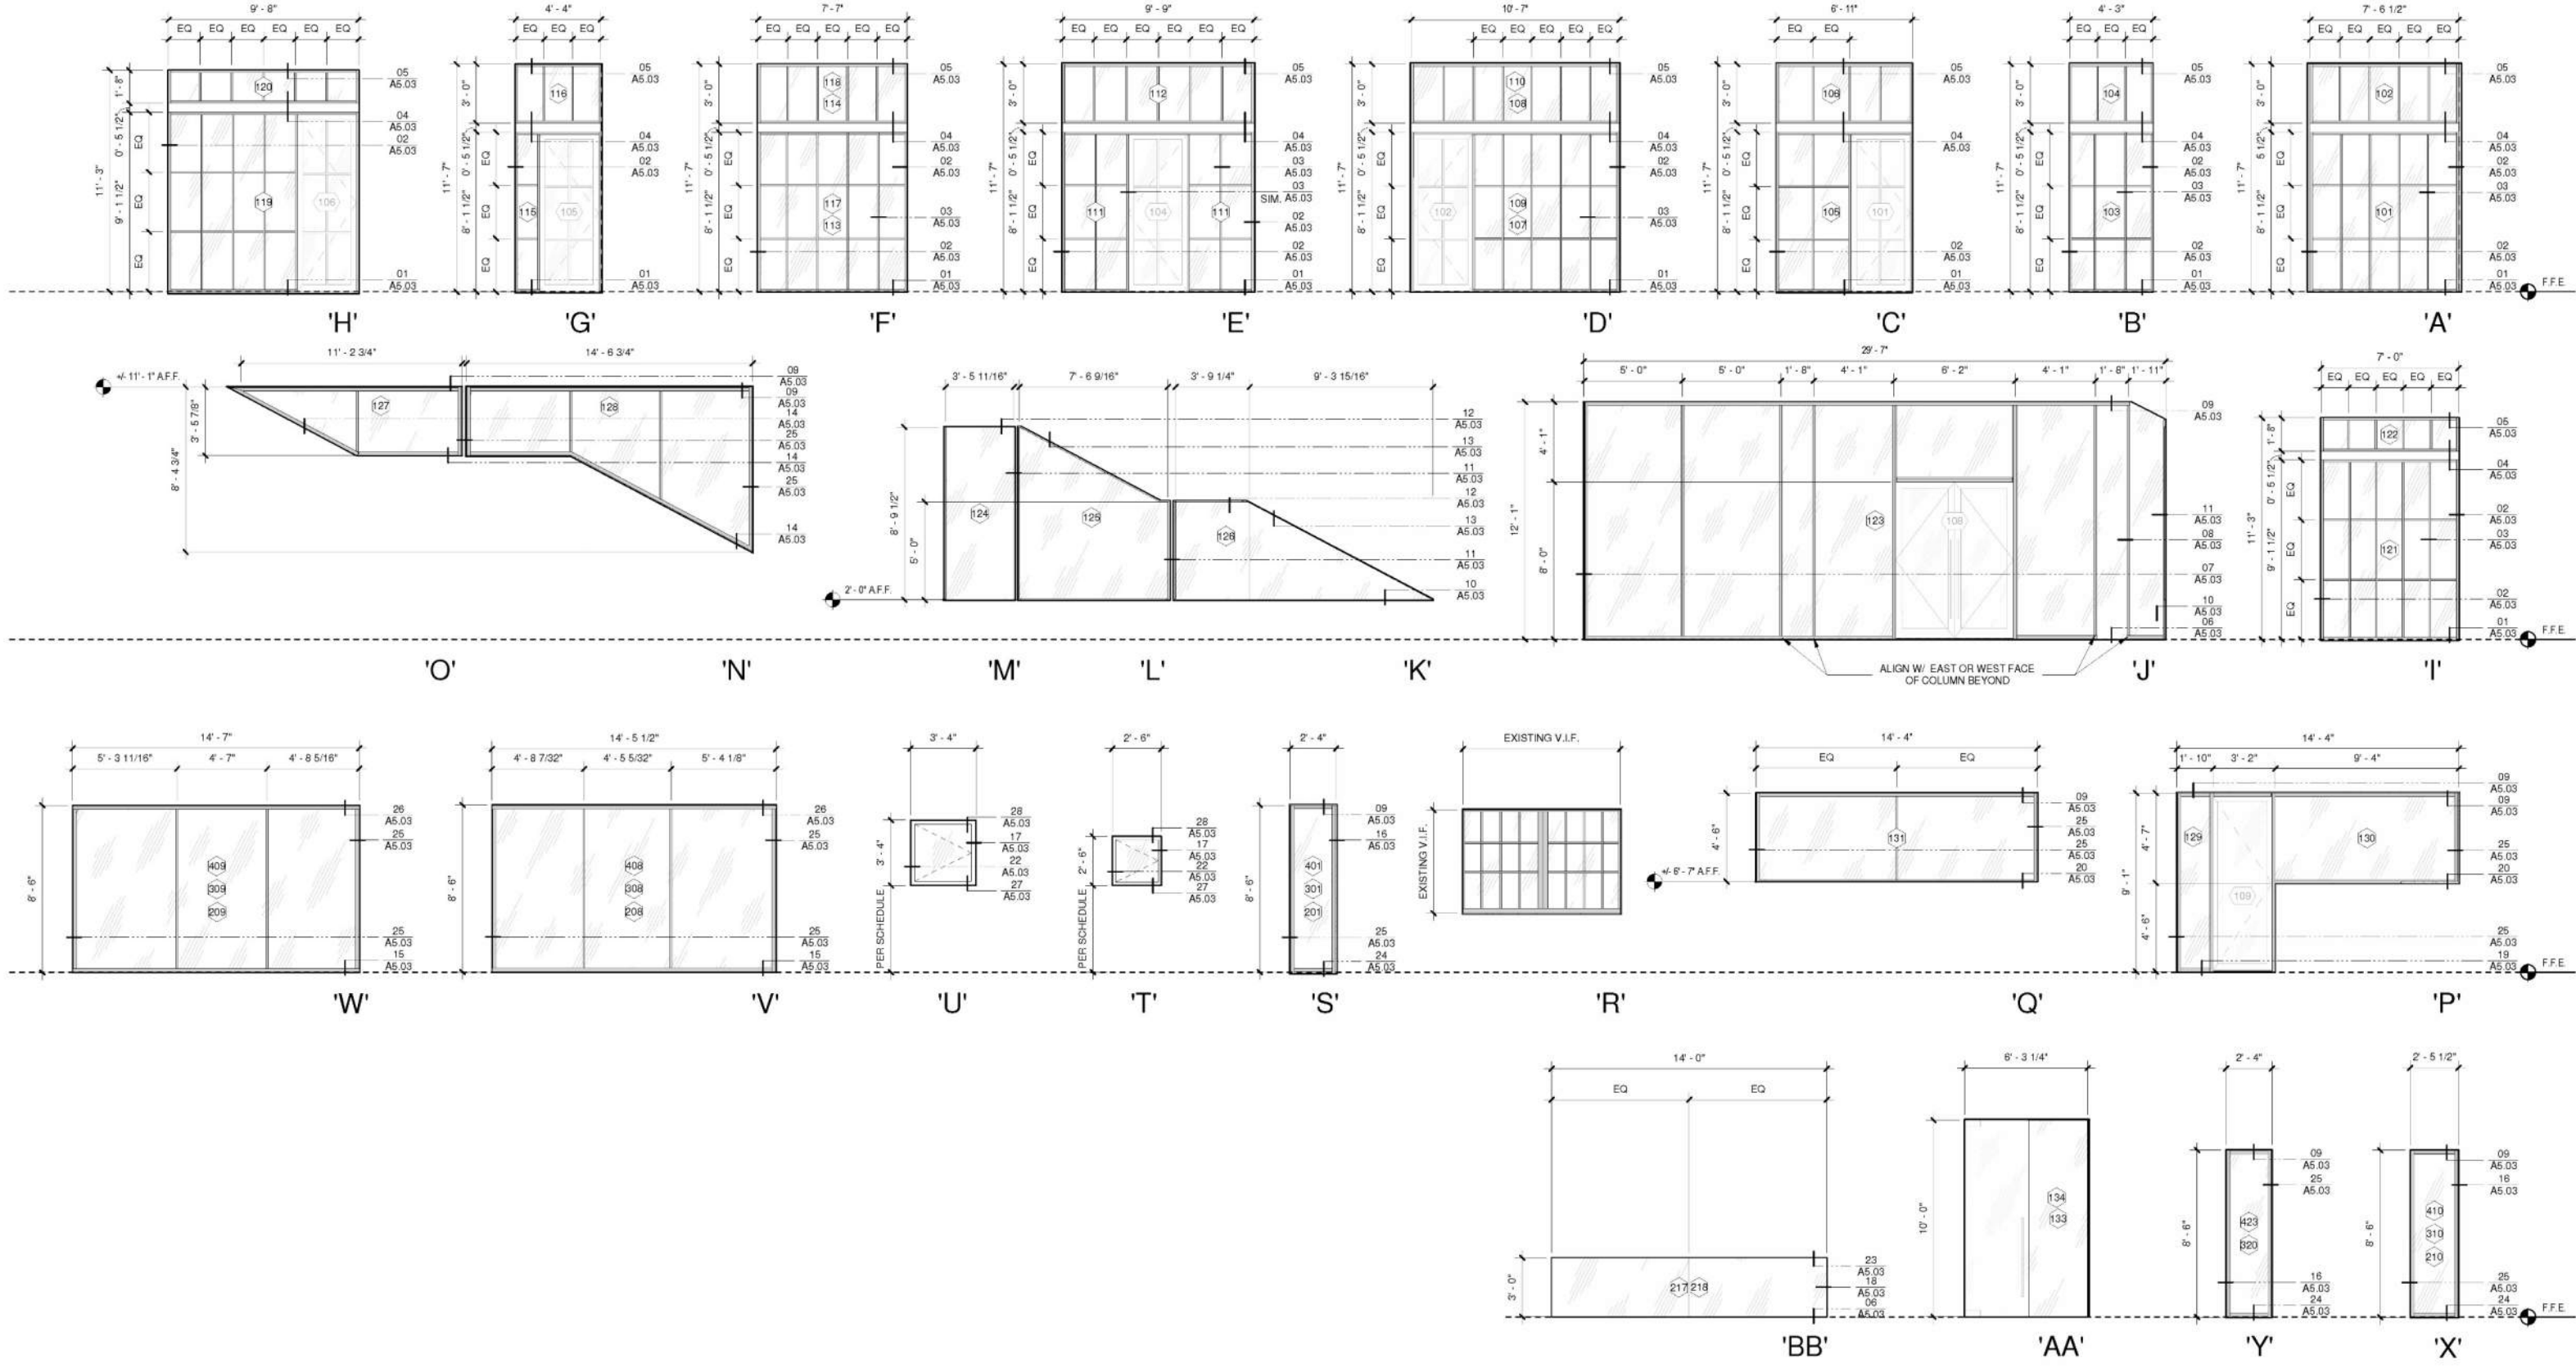

STOREFRONT SCHEDULE						
WINDOW TAG	ELEVATION	WIDTH	HEIGHT	INSTALL / FRAME TYPE	FINISH - WIN / MIN TYPE	NOTES
101	A	7'-8"	8'-2"	WOOD / NAIL FIN / DIRECT SET STOREFRONT	WEATHER SHIELD VAE 7/8" BEVELED SOL (BLACK) / DUAL GLAZING - FIXED	SUB DIVIDED PANELS BASE ON ELEVATION 1.0W E INSULATED 1IN ASSEMBLY
102	A	7'-8"	3'-0"	WOOD / NAIL FIN / DIRECT SET STOREFRONT	WEATHER SHIELD VAE 7/8" BEVELED SOL (BLACK) / DUAL GLAZING - FIXED	SUB DIVIDED PANELS BASE ON ELEVATION 1.0W E INSULATED 1IN ASSEMBLY
103	B	4'-8"	8'-2"	WOOD / NAIL FIN / DIRECT SET STOREFRONT	WEATHER SHIELD VAE 7/8" BEVELED SOL (BLACK) / DUAL GLAZING - FIXED	SUB DIVIDED PANELS BASE ON ELEVATION 1.0W E INSULATED 1IN ASSEMBLY
104	B	4'-8"	3'-0"	WOOD / NAIL FIN / DIRECT SET STOREFRONT	WEATHER SHIELD VAE 7/8" BEVELED SOL (BLACK) / DUAL GLAZING - FIXED	SUB DIVIDED PANELS BASE ON ELEVATION 1.0W E INSULATED 1IN ASSEMBLY
105	B	8'-11"	3'-0"	WOOD / NAIL FIN / DIRECT SET STOREFRONT	WEATHER SHIELD VAE 7/8" BEVELED SOL (BLACK) / DUAL GLAZING - FIXED	SUB DIVIDED PANELS BASE ON ELEVATION 1.0W E INSULATED 1IN ASSEMBLY
106	C	6'-11"	3'-0"	WOOD / NAIL FIN / DIRECT SET STOREFRONT	WEATHER SHIELD VAE 7/8" BEVELED SOL (BLACK) / DUAL GLAZING - FIXED	SUB DIVIDED PANELS BASE ON ELEVATION 1.0W E INSULATED 1IN ASSEMBLY
107	D	11'-2"	8'-2"	WOOD / NAIL FIN / DIRECT SET STOREFRONT	WEATHER SHIELD VAE 7/8" BEVELED SOL (BLACK) / DUAL GLAZING - FIXED	SUB DIVIDED PANELS BASE ON ELEVATION 1.0W E INSULATED 1IN ASSEMBLY
108	D	11'-2"	3'-0"	WOOD / NAIL FIN / DIRECT SET STOREFRONT	WEATHER SHIELD VAE 7/8" BEVELED SOL (BLACK) / DUAL GLAZING - FIXED	SUB DIVIDED PANELS BASE ON ELEVATION 1.0W E INSULATED 1IN ASSEMBLY
109	D	11'-2"	3'-0"	WOOD / NAIL FIN / DIRECT SET STOREFRONT	WEATHER SHIELD VAE 7/8" BEVELED SOL (BLACK) / DUAL GLAZING - FIXED	SUB DIVIDED PANELS BASE ON ELEVATION 1.0W E INSULATED 1IN ASSEMBLY
110	D	11'-2"	3'-0"	WOOD / NAIL FIN / DIRECT SET STOREFRONT	WEATHER SHIELD VAE 7/8" BEVELED SOL (BLACK) / DUAL GLAZING - FIXED	SUB DIVIDED PANELS BASE ON ELEVATION 1.0W E INSULATED 1IN ASSEMBLY
111	E	11'-7"	8'-2"	WOOD / NAIL FIN / DIRECT SET STOREFRONT	WEATHER SHIELD VAE 7/8" BEVELED SOL (BLACK) / DUAL GLAZING - FIXED	SUB DIVIDED PANELS BASE ON ELEVATION 1.0W E INSULATED 1IN ASSEMBLY
112	E	11'-7"	3'-0"	WOOD / NAIL FIN / DIRECT SET STOREFRONT	WEATHER SHIELD VAE 7/8" BEVELED SOL (BLACK) / DUAL GLAZING - FIXED	SUB DIVIDED PANELS BASE ON ELEVATION 1.0W E INSULATED 1IN ASSEMBLY
113	F	7'-7"	8'-1"	WOOD / NAIL FIN / DIRECT SET STOREFRONT	WEATHER SHIELD VAE 7/8" BEVELED SOL (BLACK) / DUAL GLAZING - FIXED	SUB DIVIDED PANELS BASE ON ELEVATION 1.0W E INSULATED 1IN ASSEMBLY
114	F	7'-7"	3'-0"	WOOD / NAIL FIN / DIRECT SET STOREFRONT	WEATHER SHIELD VAE 7/8" BEVELED SOL (BLACK) / DUAL GLAZING - FIXED	SUB DIVIDED PANELS BASE ON ELEVATION 1.0W E INSULATED 1IN ASSEMBLY
115	G	4'-11"	8'-2"	WOOD / NAIL FIN / DIRECT SET STOREFRONT	WEATHER SHIELD VAE 7/8" BEVELED SOL (BLACK) / DUAL GLAZING - FIXED	SUB DIVIDED PANELS BASE ON ELEVATION 1.0W E INSULATED 1IN ASSEMBLY
116	G	4'-11"	3'-0"	WOOD / NAIL FIN / DIRECT SET STOREFRONT	WEATHER SHIELD VAE 7/8" BEVELED SOL (BLACK) / DUAL GLAZING - FIXED	SUB DIVIDED PANELS BASE ON ELEVATION 1.0W E INSULATED 1IN ASSEMBLY
117	F	7'-7"	8'-1"	WOOD / NAIL FIN / DIRECT SET STOREFRONT	WEATHER SHIELD VAE 7/8" BEVELED SOL (BLACK) / DUAL GLAZING - FIXED	SUB DIVIDED PANELS BASE ON ELEVATION 1.0W E INSULATED 1IN ASSEMBLY
118	F	7'-7"	3'-0"	WOOD / NAIL FIN / DIRECT SET STOREFRONT	WEATHER SHIELD VAE 7/8" BEVELED SOL (BLACK) / DUAL GLAZING - FIXED	SUB DIVIDED PANELS BASE ON ELEVATION 1.0W E INSULATED 1IN ASSEMBLY
119	H	8'-8"	9'-2"	WOOD / NAIL FIN / DIRECT SET STOREFRONT	WEATHER SHIELD VAE 7/8" BEVELED SOL (BLACK) / DUAL GLAZING - FIXED	SUB DIVIDED PANELS BASE ON ELEVATION 1.0W E INSULATED 1IN ASSEMBLY
120	H	8'-8"	1'-8"	WOOD / NAIL FIN / DIRECT SET STOREFRONT	WEATHER SHIELD VAE 7/8" BEVELED SOL (BLACK) / DUAL GLAZING - FIXED	SUB DIVIDED PANELS BASE ON ELEVATION 1.0W E INSULATED 1IN ASSEMBLY
121	I	7'-0"	9'-2"	WOOD / NAIL FIN / DIRECT SET STOREFRONT	WEATHER SHIELD VAE 7/8" BEVELED SOL (BLACK) / DUAL GLAZING - FIXED	SUB DIVIDED PANELS BASE ON ELEVATION 1.0W E INSULATED 1IN ASSEMBLY
122	I	7'-0"	1'-8"	WOOD / NAIL FIN / DIRECT SET STOREFRONT	WEATHER SHIELD VAE 7/8" BEVELED SOL (BLACK) / DUAL GLAZING - FIXED	SUB DIVIDED PANELS BASE ON ELEVATION 1.0W E INSULATED 1IN ASSEMBLY
123	J	3'-0"	12'-1"	MASONRY / CONCRETE / STOREFRONT	'ARCADIA' AGF451 SERIES (BLACK) BUTT MULL / DUAL GLAZING - FIXED	SUB DIVIDED PANELS BASE ON ELEVATION 1.0W E INSULATED 1IN ASSEMBLY
124	M	8'-8"	8'-9"	STEEL FRAME / CONCRETE / CUSTOM STEEL	STEEL ANGLE / STRUCTURAL SILLCOSE / BUTT GLAZING PANEL - FIXED	SUB DIVIDED PANELS BASE ON ELEVATION / LAP PANELS AT CORNER GLAZING 1.0W E INSULATED 1IN ASSEMBLY
125	L	13'-3"	12'-1"	STEEL FRAME / CONCRETE / CUSTOM STEEL	STEEL ANGLE / STRUCTURAL SILLCOSE / BUTT GLAZING PANEL - FIXED	SUB DIVIDED PANELS BASE ON ELEVATION / LAP PANELS AT CORNER GLAZING 1.0W E INSULATED 1IN ASSEMBLY
126	L	13'-3"	8'-11"	STEEL FRAME / CONCRETE / CUSTOM STEEL	STEEL ANGLE / STRUCTURAL SILLCOSE / BUTT GLAZING PANEL - FIXED	SUB DIVIDED PANELS BASE ON ELEVATION / LAP PANELS AT CORNER GLAZING 1.0W E INSULATED 1IN ASSEMBLY
127	O	14'-9"	0'-2"	STEEL FRAME / CONCRETE / STOREFRONT	'ARCADIA' AGF451 SERIES (BLACK) BUTT MULL / DUAL GLAZING - FIXED	SUB DIVIDED PANELS BASE ON ELEVATION 1.0W E INSULATED 1IN ASSEMBLY
128	N	14'-7"	9'-1"	STEEL / STEEL FRAME / CONCRETE / STOREFRONT	'ARCADIA' AGF451 SERIES (BLACK) BUTT MULL / DUAL GLAZING - FIXED	SUB DIVIDED PANELS BASE ON ELEVATION 1.0W E INSULATED 1IN ASSEMBLY
129	N	6'-8"	9'-1"	CONCRETE / STOREFRONT	'ARCADIA' AGF451 SERIES (BLACK) DUAL GLAZING - FIXED	1.0W E INSULATED 1IN ASSEMBLY
130	P	9'-4"	4'-7"	MASONRY / CONCRETE / STOREFRONT	'ARCADIA' AGF451 SERIES (BLACK) DUAL GLAZING - FIXED	1.0W E INSULATED 1IN ASSEMBLY
131	P	9'-4"	7'-4"	MASONRY / CONCRETE / STOREFRONT	'ARCADIA' AGF451 SERIES (BLACK) BUTT MULL / DUAL GLAZING - FIXED	SUB DIVIDED PANELS BASE ON ELEVATION 1.0W E INSULATED 1IN ASSEMBLY
201	S	2'-4"	8'-0"	STEEL FRAMING / CONCRETE / STOREFRONT	'ARCADIA' AGF451 SERIES (BLACK) DUAL GLAZING - FIXED	1.0W E INSULATED 1IN ASSEMBLY W/ 3/4" IR FIRE RATING
208	V	14'-5"	8'-0"	CONCRETE / STOREFRONT	'ARCADIA' AGF451 SERIES (BLACK) BUTT MULL / DUAL GLAZING - FIXED	SUB DIVIDED PANELS BASE ON ELEVATION 1.0W E INSULATED 1IN ASSEMBLY
209	W	14'-7"	8'-0"	CONCRETE / STOREFRONT	'ARCADIA' AGF451 SERIES (BLACK) BUTT MULL / DUAL GLAZING - FIXED	SUB DIVIDED PANELS BASE ON ELEVATION 1.0W E INSULATED 1IN ASSEMBLY
300	S	2'-4"	8'-0"	STEEL / STEEL FRAME / CONCRETE / STOREFRONT	'ARCADIA' AGF451 SERIES (BLACK) DUAL GLAZING - FIXED	1.0W E INSULATED 1IN ASSEMBLY W/ 3/4" IR FIRE RATING
301	S	2'-4"	8'-0"	STEEL / STEEL FRAME / CONCRETE / STOREFRONT	'ARCADIA' AGF451 SERIES (BLACK) DUAL GLAZING - FIXED	1.0W E INSULATED 1IN ASSEMBLY W/ 3/4" IR FIRE RATING
308	V	14'-5"	8'-0"	CONCRETE / STOREFRONT	'ARCADIA' AGF451 SERIES (BLACK) BUTT MULL / DUAL GLAZING - FIXED	SUB DIVIDED PANELS BASE ON ELEVATION 1.0W E INSULATED 1IN ASSEMBLY
309	V	14'-5"	8'-0"	CONCRETE / STOREFRONT	'ARCADIA' AGF451 SERIES (BLACK) BUTT MULL / DUAL GLAZING - FIXED	SUB DIVIDED PANELS BASE ON ELEVATION 1.0W E INSULATED 1IN ASSEMBLY
310	X	8'-8"	8'-0"	STEEL FRAMING / CONCRETE / STOREFRONT	'ARCADIA' AGF451 SERIES (BLACK) DUAL GLAZING - FIXED	1.0W E INSULATED 1IN ASSEMBLY
401	Y	2'-4"	8'-0"	STEEL FRAMING / CONCRETE / STOREFRONT	'ARCADIA' AGF451 SERIES (BLACK) DUAL GLAZING - FIXED	1.0W E INSULATED 1IN ASSEMBLY
401	S	2'-4"	8'-0"	STEEL FRAMING / CONCRETE / STOREFRONT	'ARCADIA' AGF451 SERIES (BLACK) DUAL GLAZING - FIXED	1.0W E INSULATED 1IN ASSEMBLY W/ 3/4" IR FIRE RATING
408	V	14'-5"	8'-0"	CONCRETE / STOREFRONT	'ARCADIA' AGF451 SERIES (BLACK) BUTT MULL / DUAL GLAZING - FIXED	SUB DIVIDED PANELS BASE ON ELEVATION 1.0W E INSULATED 1IN ASSEMBLY
409	W	14'-7"	8'-0"	CONCRETE / STOREFRONT	'ARCADIA' AGF451 SERIES (BLACK) BUTT MULL / DUAL GLAZING - FIXED	SUB DIVIDED PANELS BASE ON ELEVATION 1.0W E INSULATED 1IN ASSEMBLY
410	W	14'-7"	8'-0"	CONCRETE / STOREFRONT	'ARCADIA' AGF451 SERIES (BLACK) BUTT MULL / DUAL GLAZING - FIXED	SUB DIVIDED PANELS BASE ON ELEVATION 1.0W E INSULATED 1IN ASSEMBLY
423	Y	2'-4"	8'-0"	STEEL FRAMING / CONCRETE / STOREFRONT	'ARCADIA' AGF451 SERIES (BLACK) DUAL GLAZING - FIXED	1.0W E INSULATED 1IN ASSEMBLY

[illegible]

HARDWARE SCHEDULE

AA	OPERABLE WINDOW
•	KEYED CYLINDER, INTERIOR SIDE ONLY
•	MORTISE CONCEALED GEAR HINGE
•	THRESHOLD, ARCADIA THR4

EXISTING ROOFSIGN



VIEW FACING NORTHWEST



VIEW FACING WEST




VIEW FACING SOUTHWEST



VIEW FACING SOUTHEAST



VIEW FACING EAST

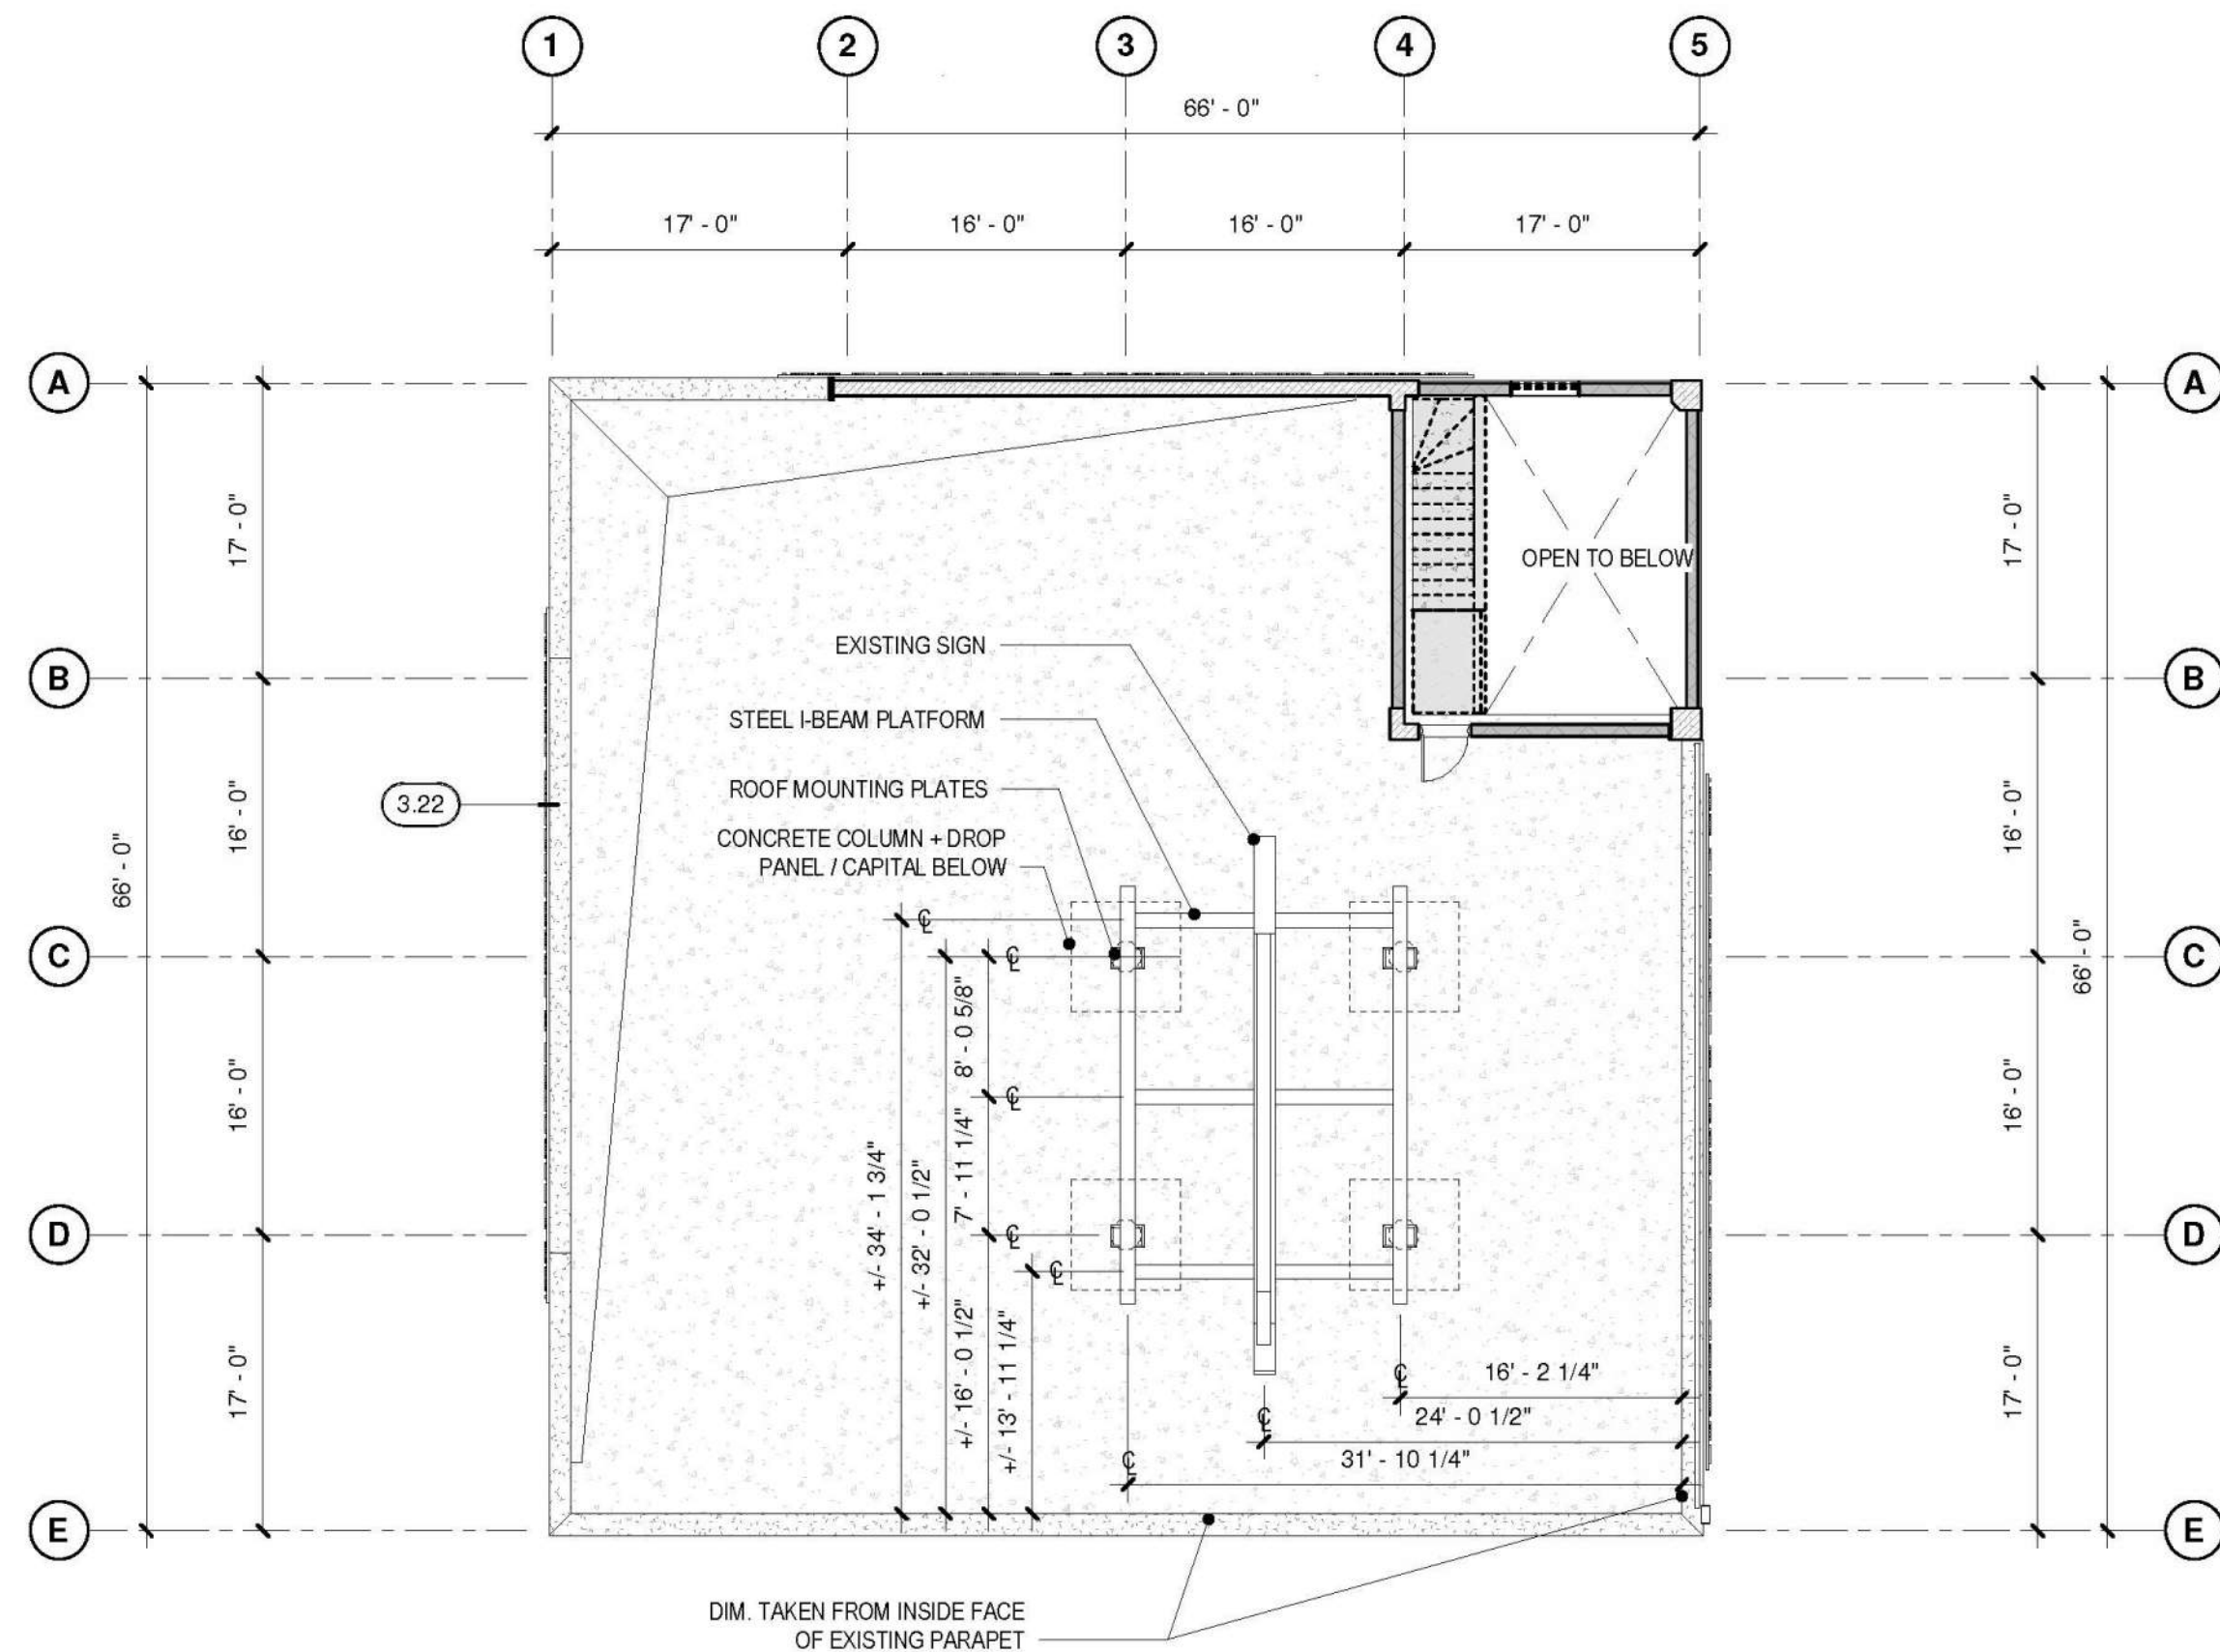

1 EXISTING ROOF SIGN - MOUNTING LOCATION 3/32" = 1'-0"

ISSUE DATE 2026.03.11

PROJ. # 730

UNIT BENJAMIN SUPPLY

DRAWN BY SJD

repp+mclain +

repp + mclain design + construction

2502 n. 1st avenue tucson, arizona 85719

p: 520.791.7035 f: 520.791.7075

www.reppmclain.com

BENJAMIN SUPPLY | TUCSON ARIZONA

2026.10.20

BENJAMIN SUPPLY

EST. 1950

repp+mclain

DESIGN AND CONSTRUCTION

MATERIALS

- | | | | | | | |
|--------------------|---------------------------------|---|--------------------|-------------------------------|--------------------|-------------------------------------|
| Stucco,
Paint_1 | Expose existing
brick facade | Dark bronze anodized
aluminum storefront | Stucco,
Paint_1 | Metal siding
infill panels | Stucco,
Paint_2 | Clear glass windows
at new stair |
|--------------------|---------------------------------|---|--------------------|-------------------------------|--------------------|-------------------------------------|



VIEW FROM E. 6TH ST. LOOKING SOUTHEAST

MATERIALS

Stucco,
Paint_1

Repair existing windows
as needed, Paint_3



VIEW FROM MACLOVIO BARRAZA PARKWAY LOOKING NORTHEAST


MATERIALS + COLORS



PAINT_3, DUNN EDWARDS DEA188 BLACK BAY




DARK BRONZE ANODIZED ALUMINUM
STOREFRONT, SUBDIVIDED

 


STUCCO, PAINT_2, WARM GRAY, LRV 40-60,
COMPLEMENTARY TO EXISTING TONES IN
DOWNTOWN AREA



METAL WALL PANELS: AEP SPAN NU WAVE 7/8”
DEEP CORRUGATED METAL PANELS, SOLID +
PERFORATED, COLOR: VINTAGE, LRV 20

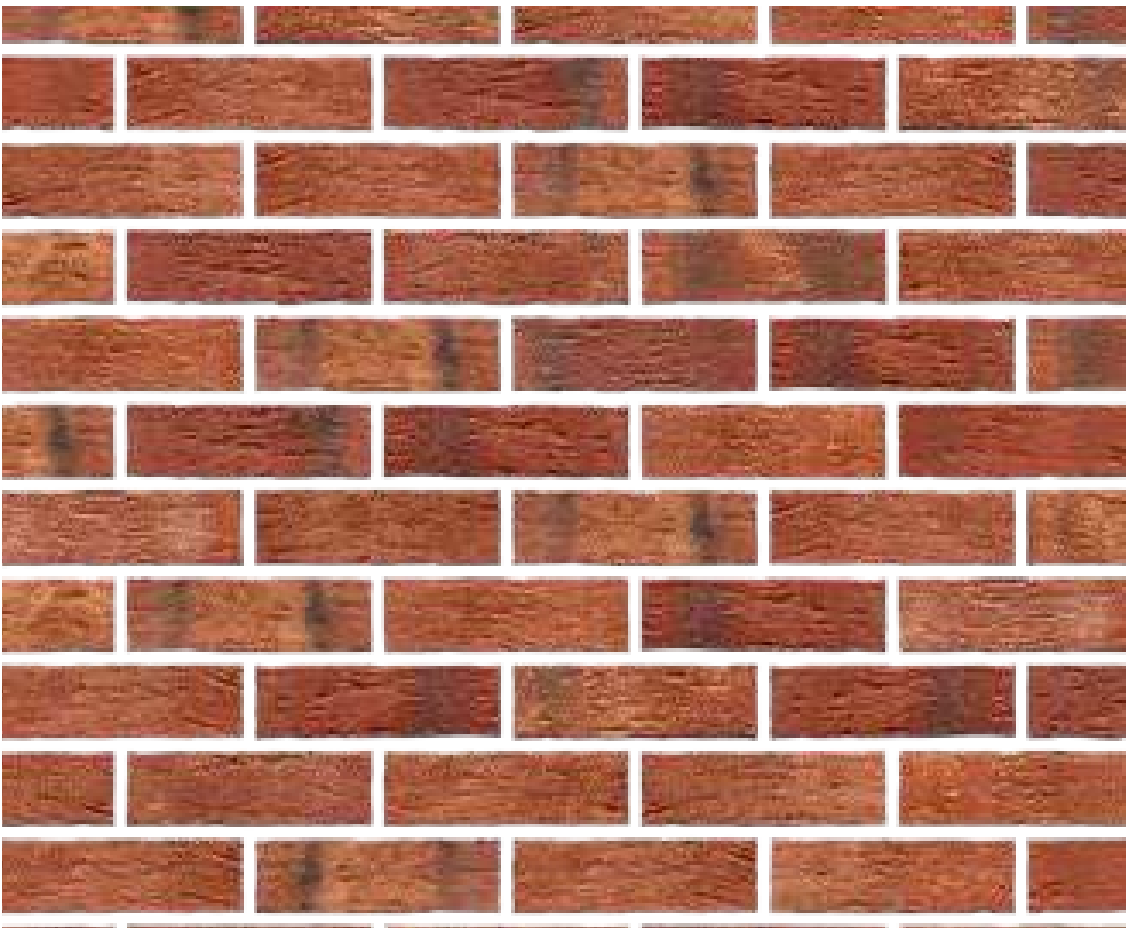

EXISTING BRICK (TO BE EXPOSED)

 

STUCCO, PAINT_1, WARM OFF-WHITE, LRV 60-75,
COMPLEMENTARY TO EXISTING TONES IN
DOWNTOWN AREA

PERFORATED METAL PANEL MURAL WALL

To honor the original *Goddess of Agave* mural painted by artist Rock Martinez, which adorned the Tucson Warehouse & Transfer Company building from approximately 2016 to 2026, the design team proposes incorporating a custom perforated pattern into the previously approved metal panel facade. This approach will recreate the original artwork as a permanent architectural feature, preserving an important piece of the building's history and its connection to the surrounding community.


The proposed modification maintains the previously approved metal panel material, color, and overall facade design. The only change is the introduction of a custom perforation pattern within the panels to recreate the mural. The existing structural system, panel installation, and rainscreen assembly will remain unchanged.



Reference Image



Proposed Rendering

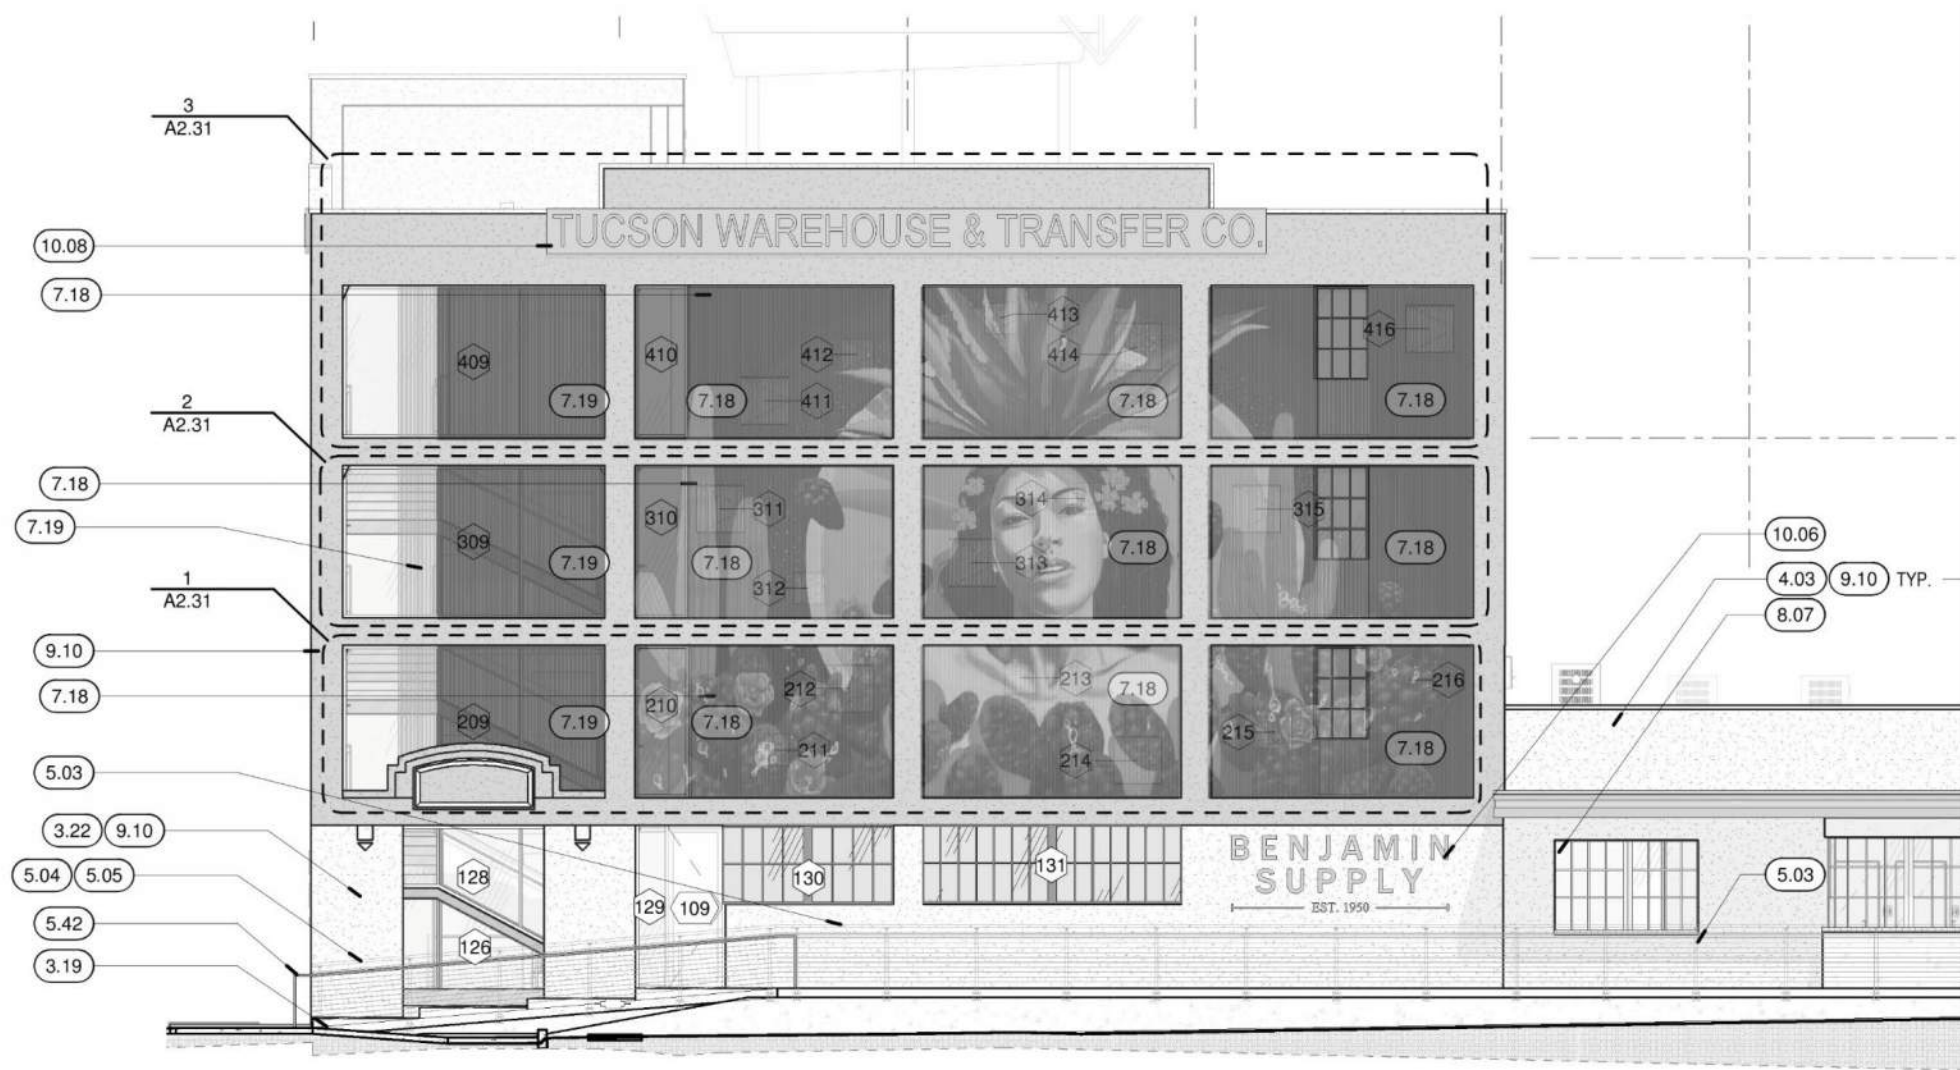

4 WEST ELEVATION
1/8" = 1'-0"
Proposed Elevation